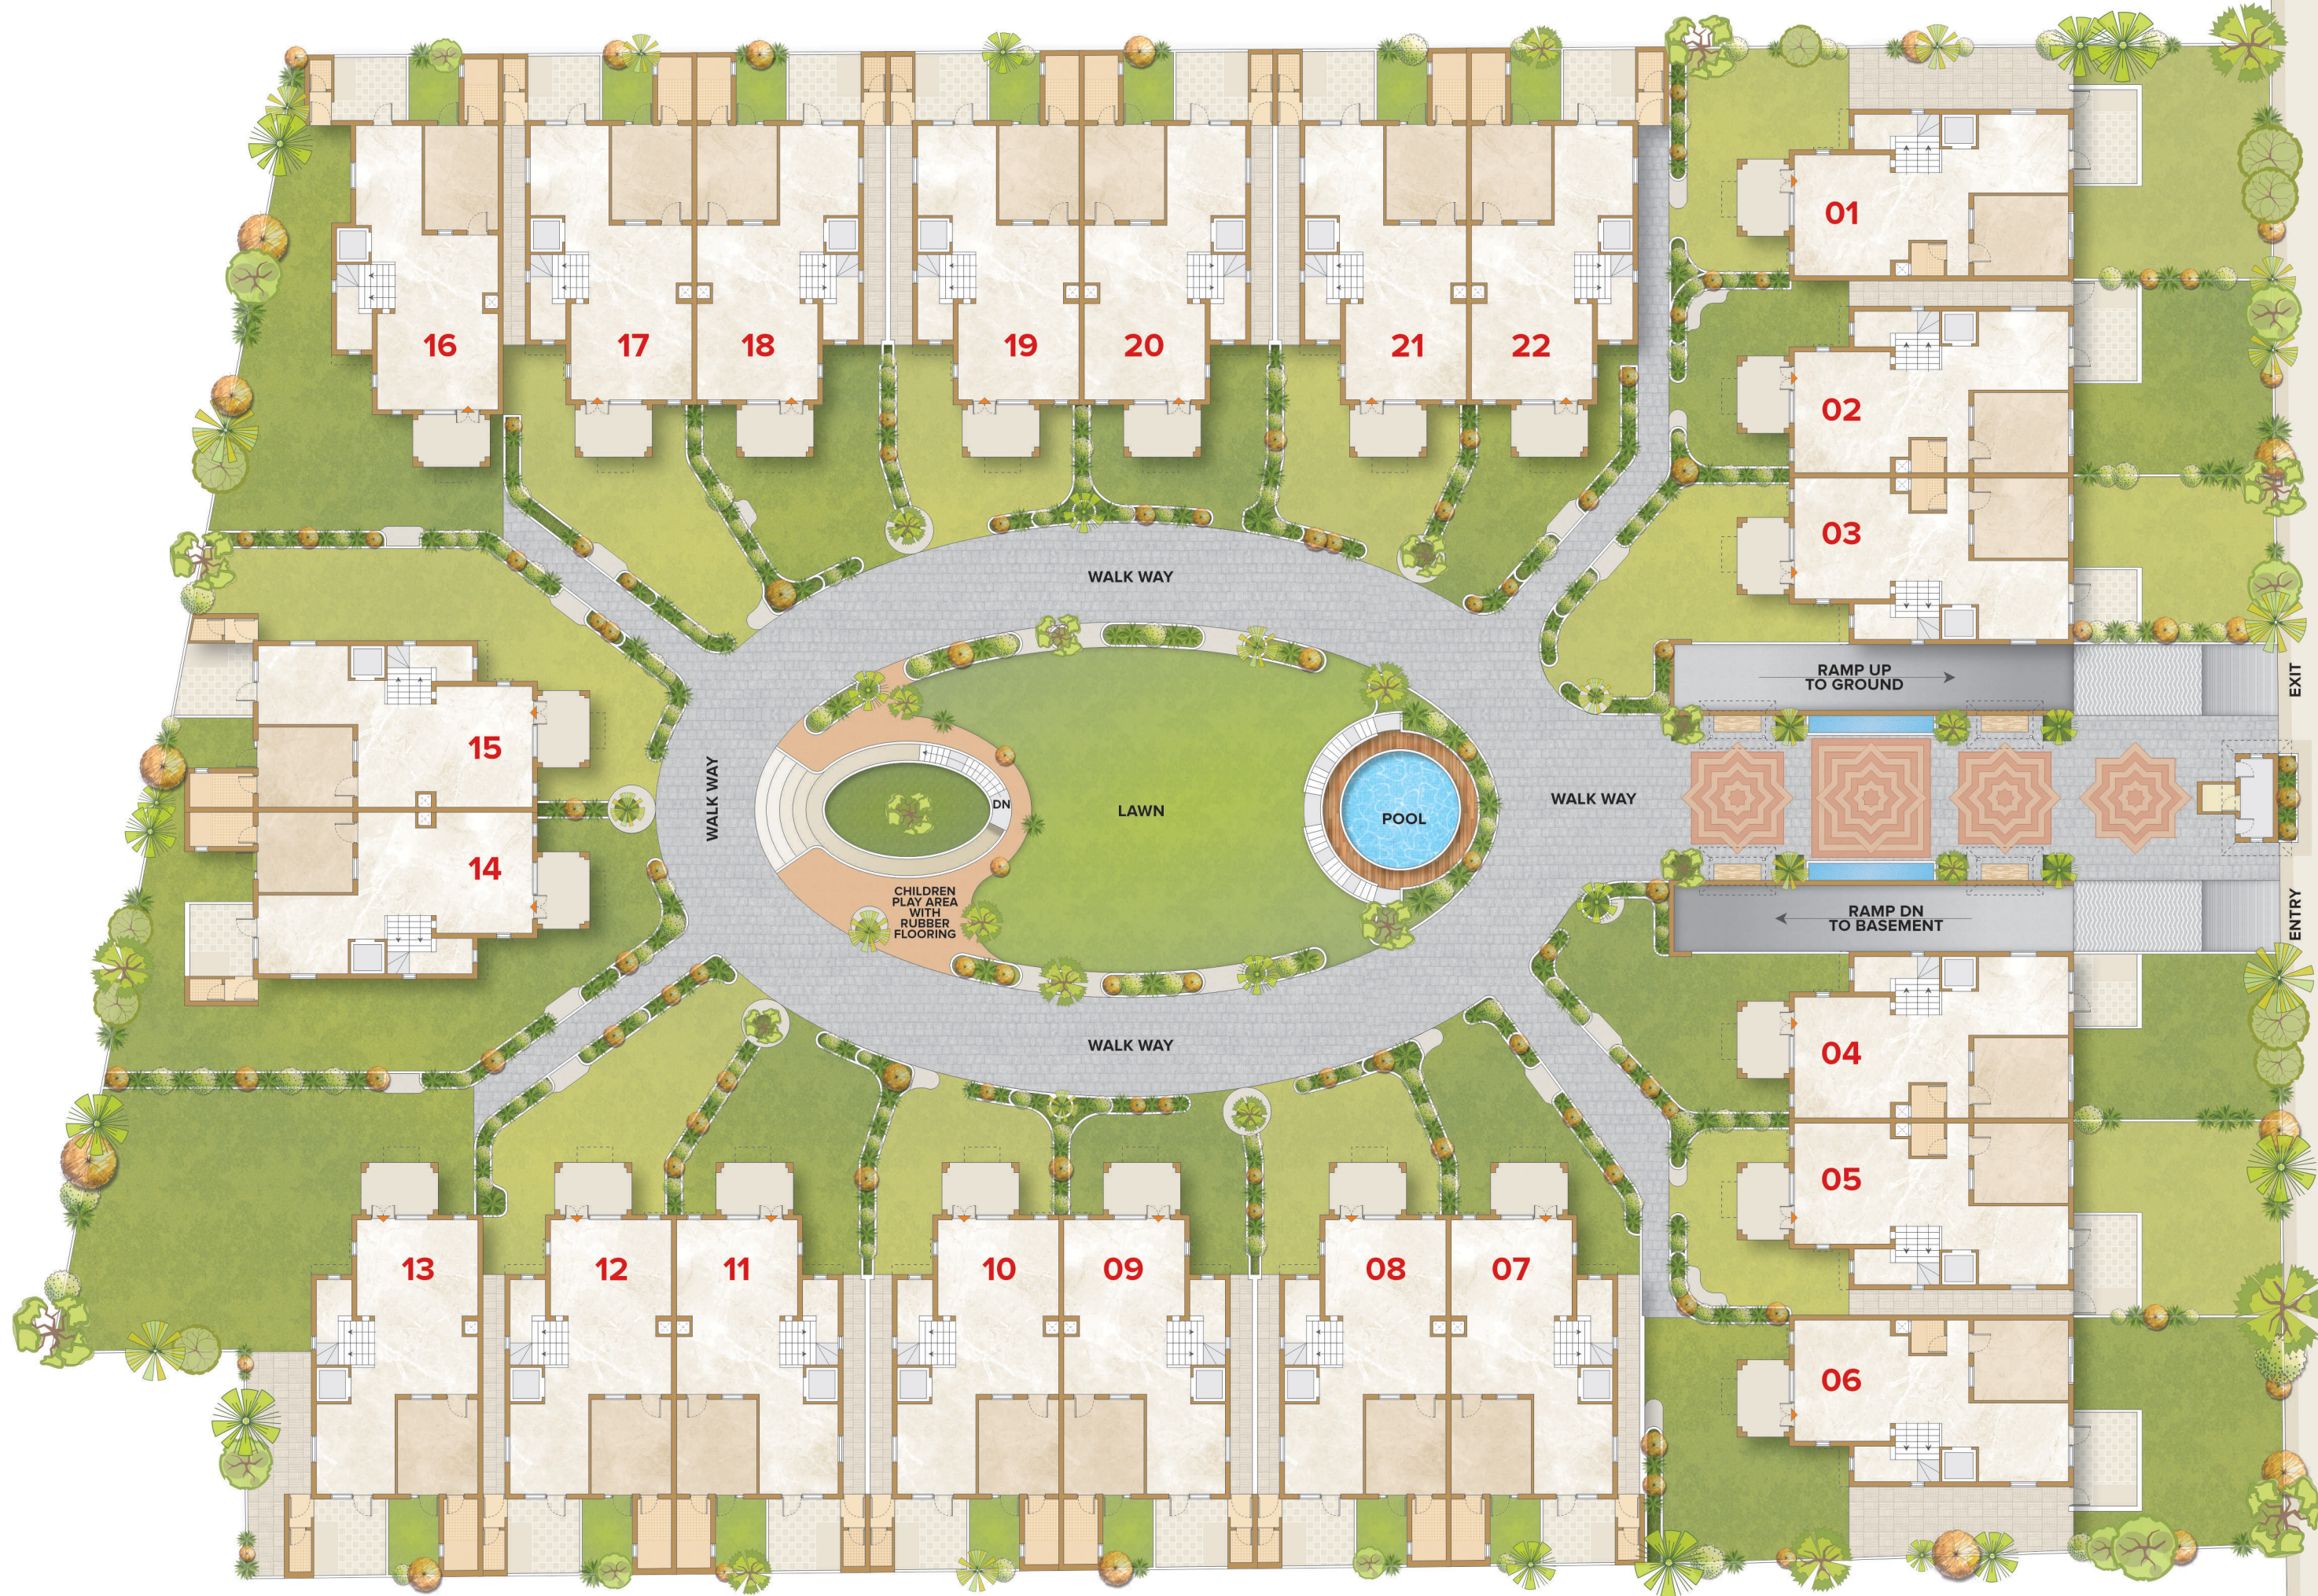


SAHAJANAND
VAIKUNTH
FLOOR PLAN PRESENTATION


SAHAJANAND
VAIKUNTH

12.00 MT WIDE ROAD


SAHAJANAND
VAIKUNTH

TYPE -A
UNIT NO.
08 TO 15, 17 TO 21

4BHK
UNIT FLOOR PLAN

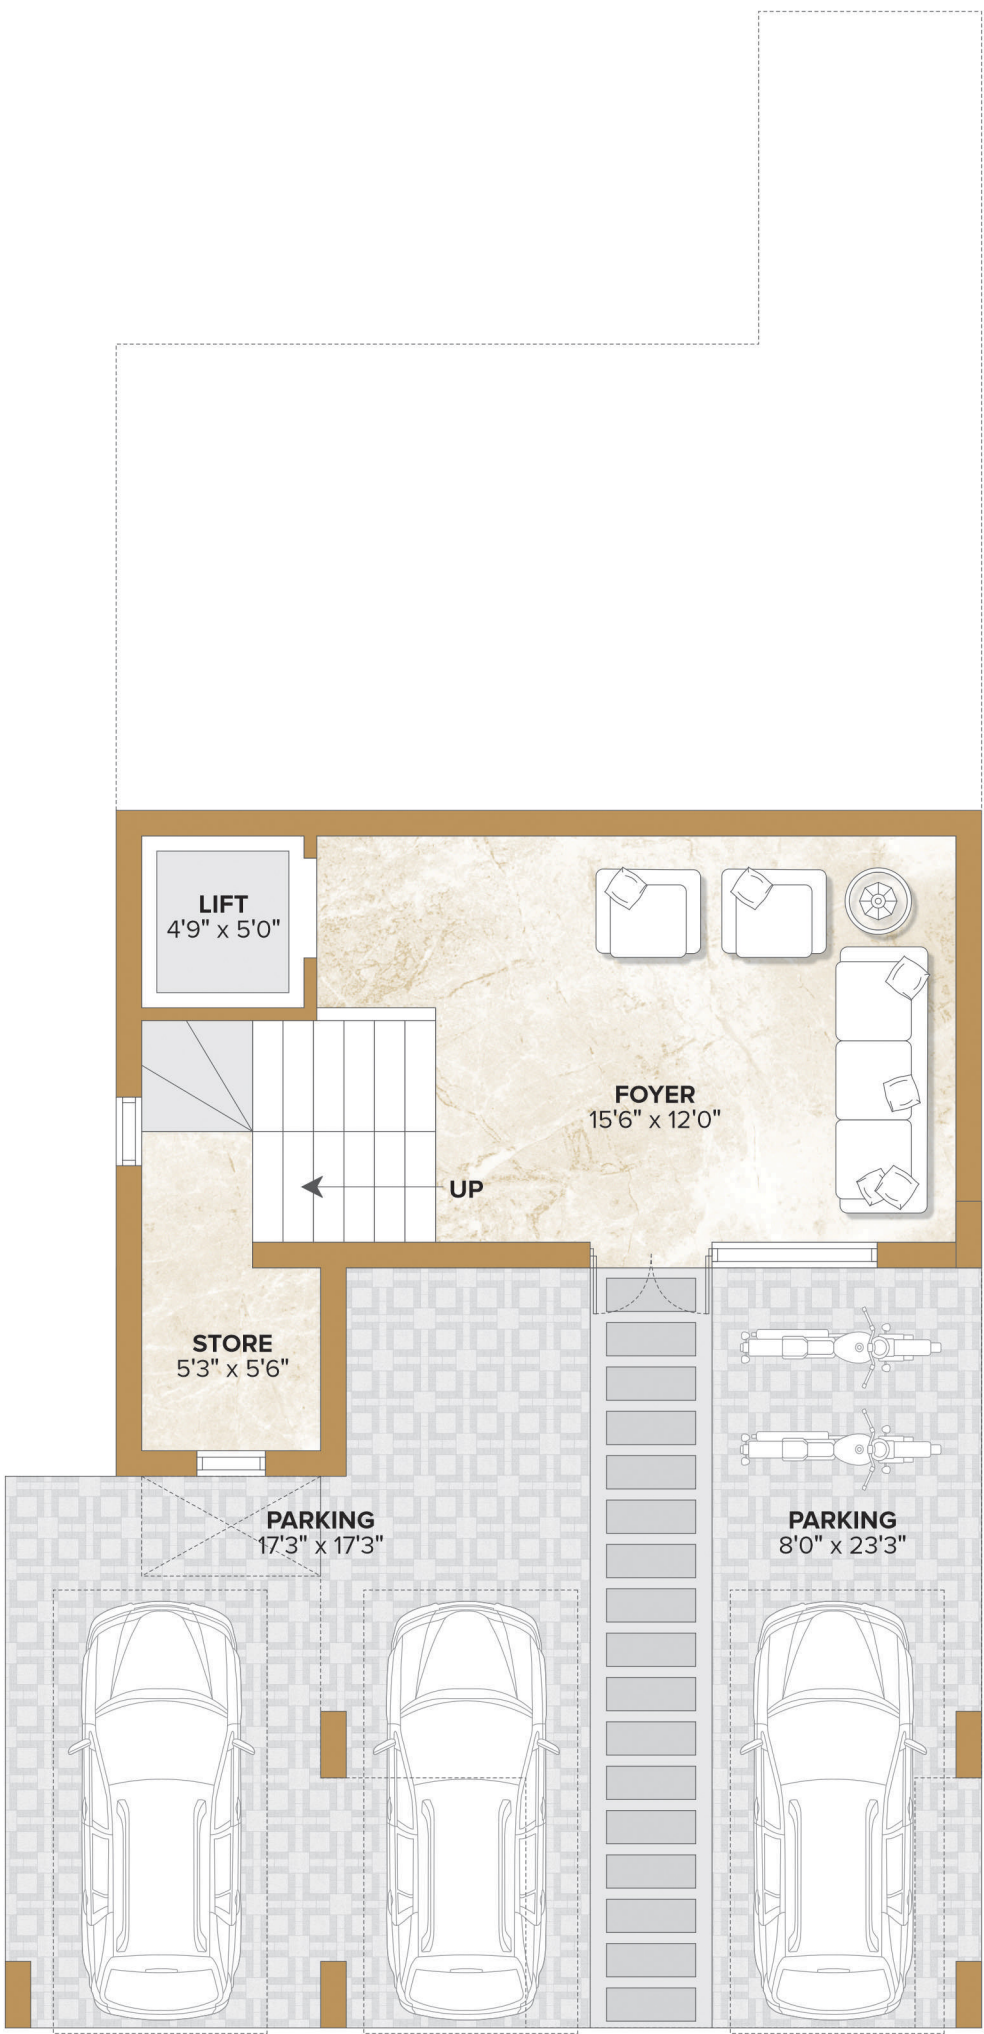

BASEMENT FLOOR

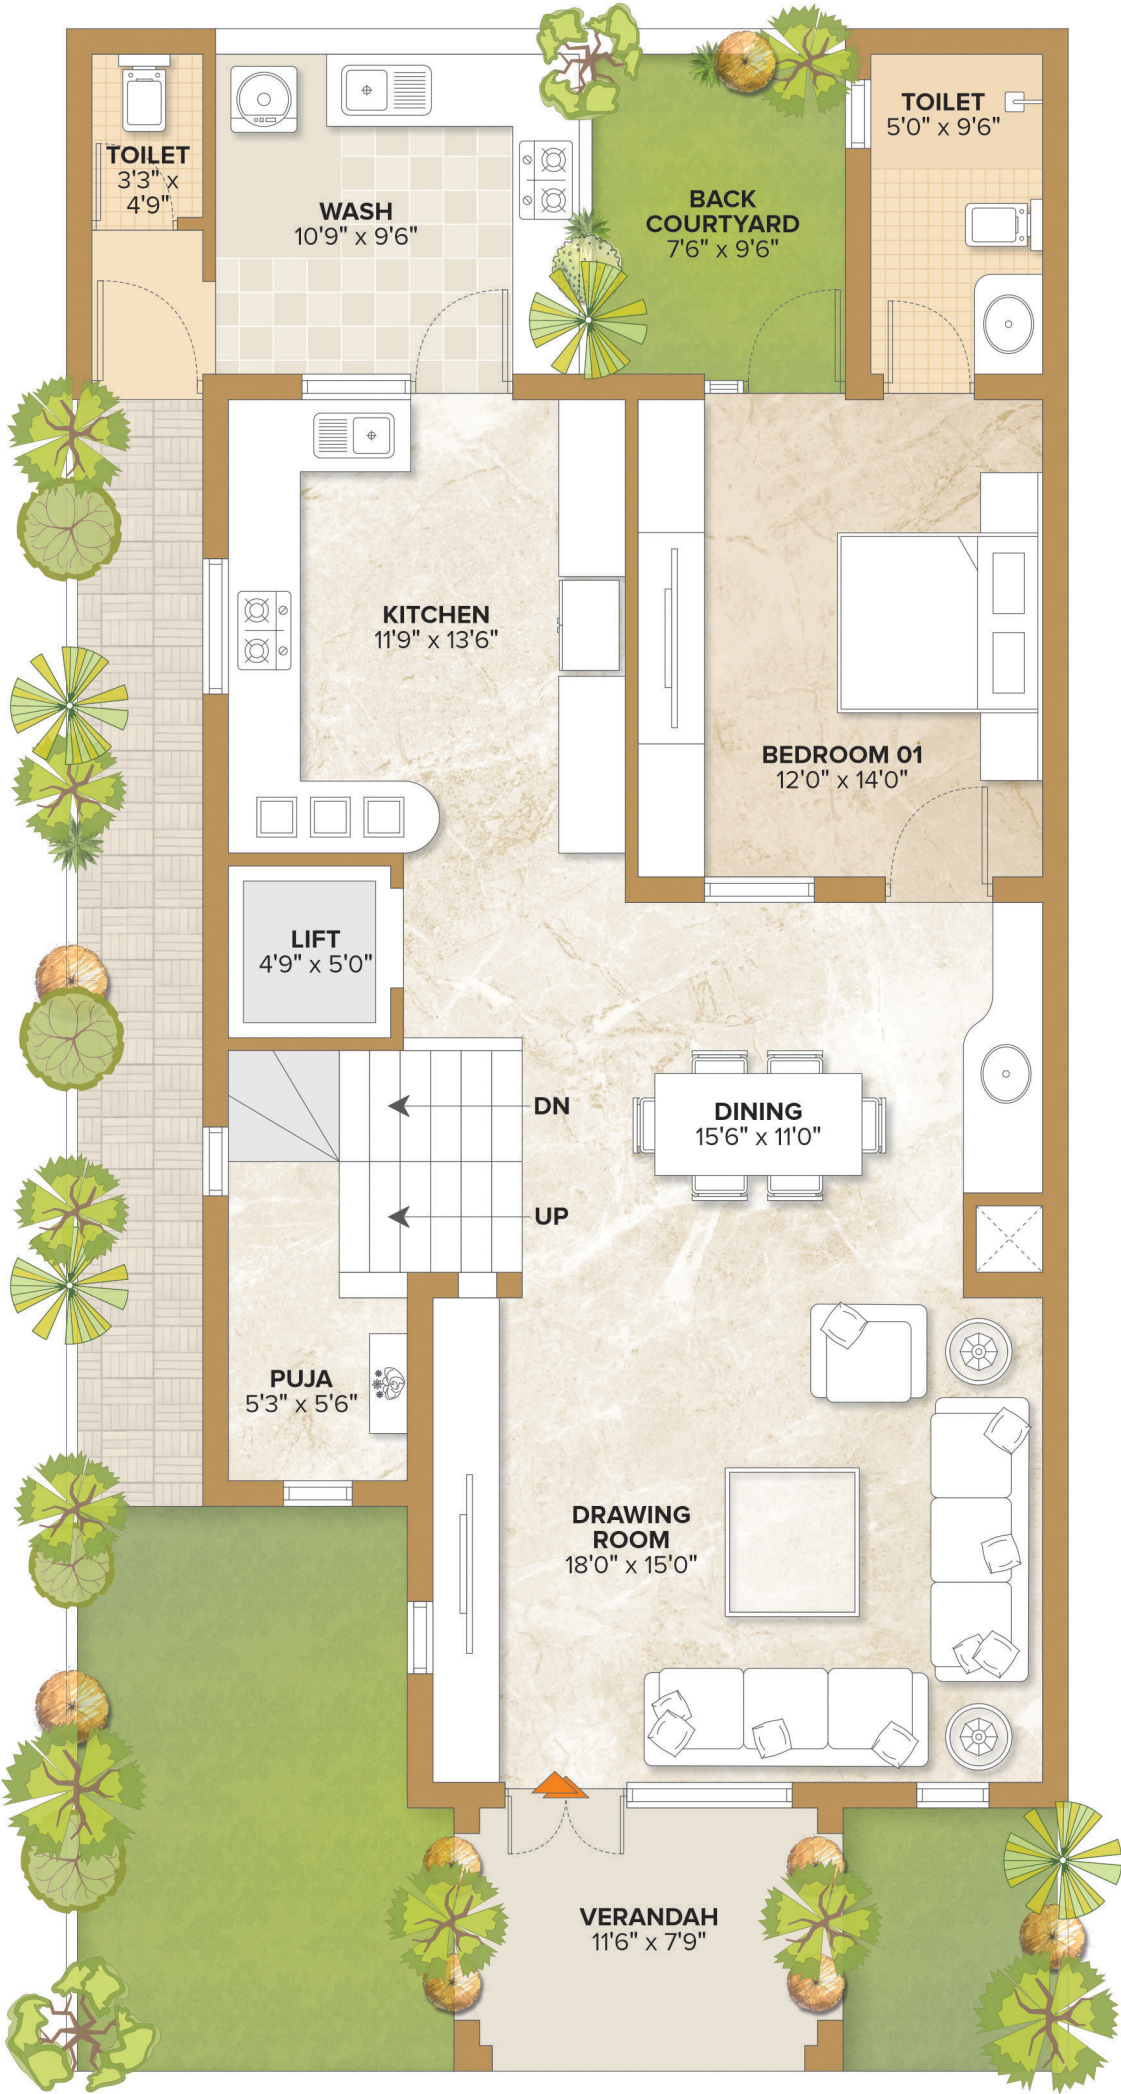


GROUND FLOOR


SAHAJANAND
VAIKUNTH

TYPE -A
UNIT NO.
08 TO 15, 17 TO 21

4BHK
UNIT FLOOR PLAN

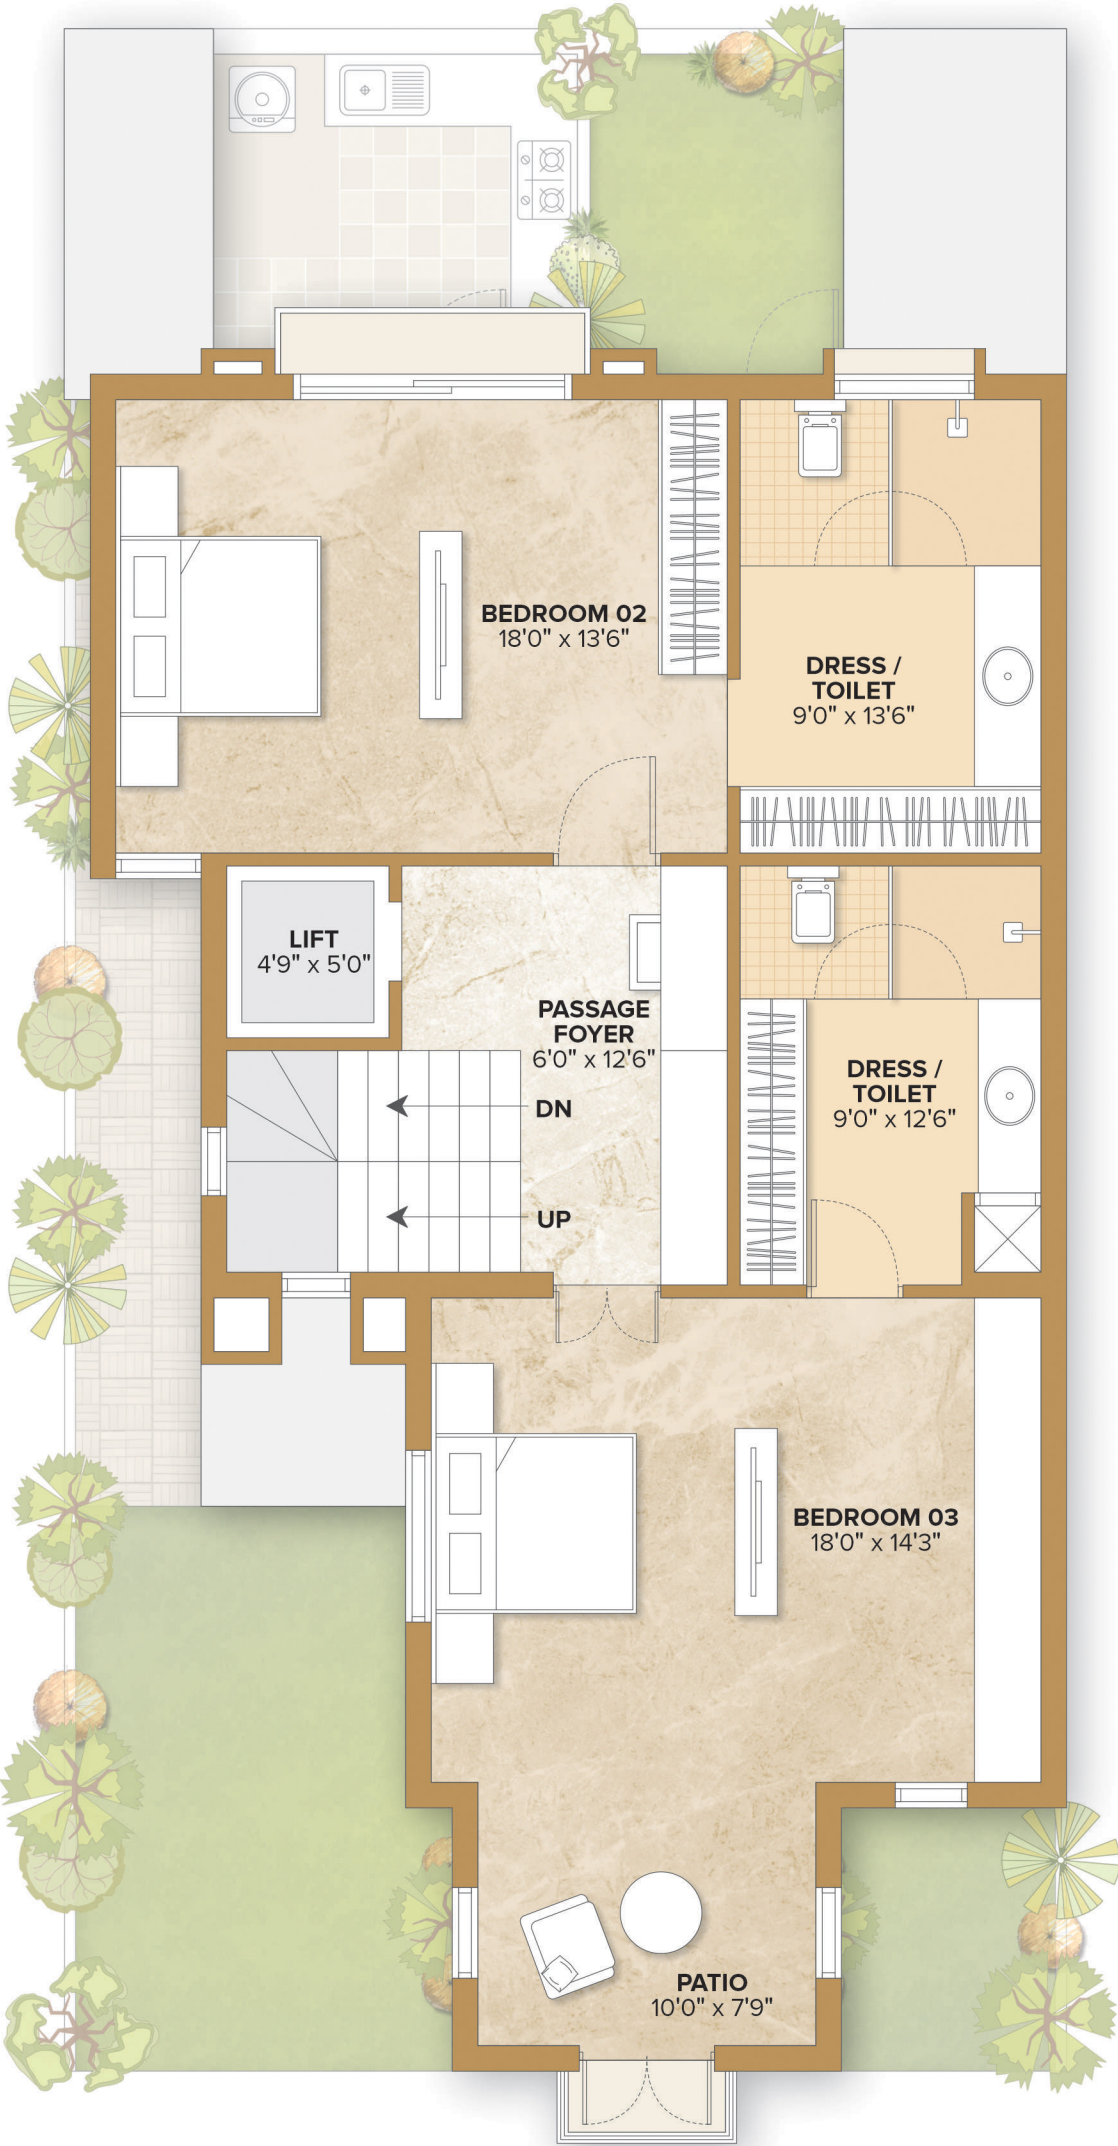

FIRST FLOOR

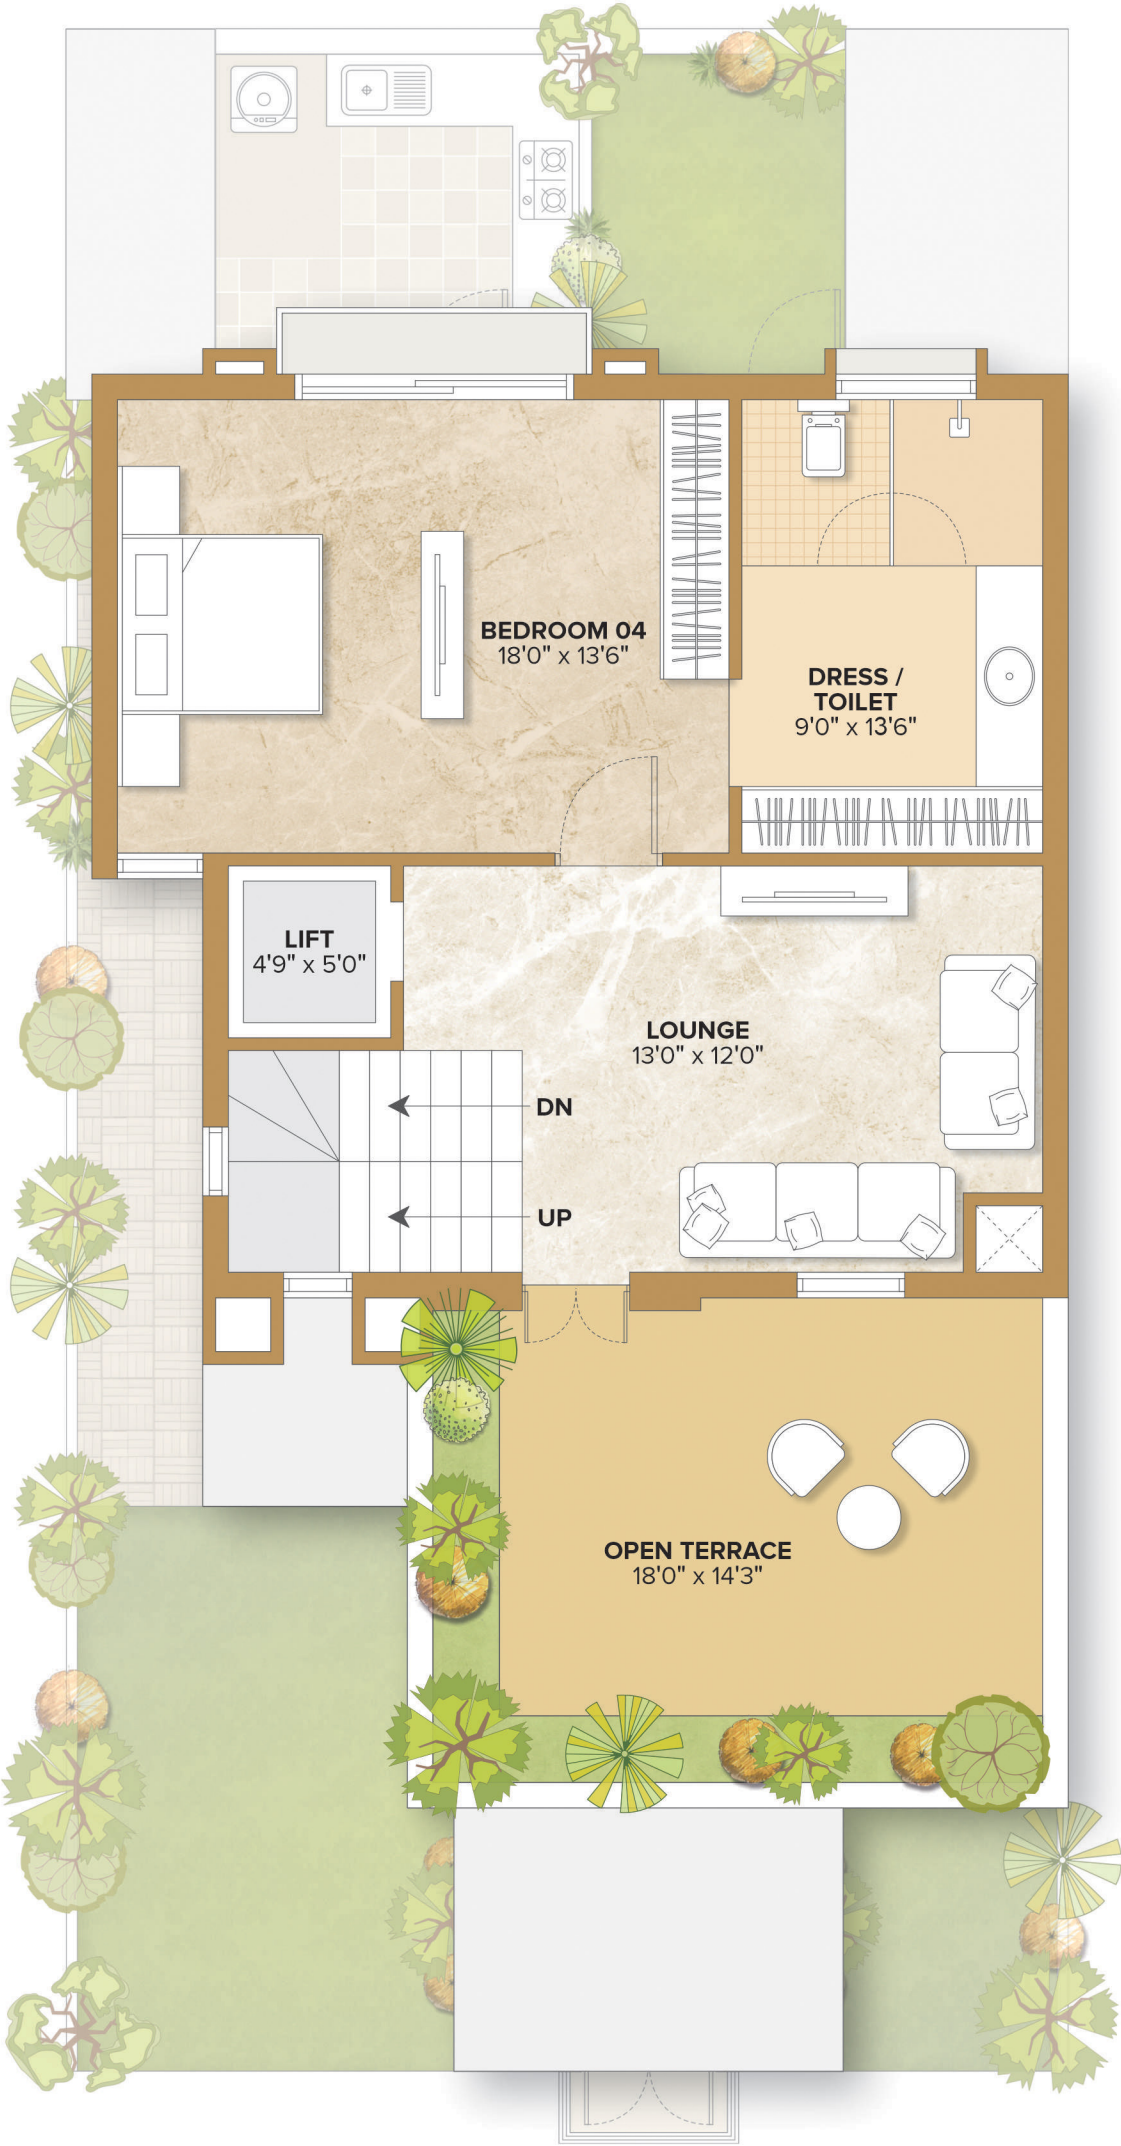


SECOND FLOOR

SAHAJANAND
VAIKUNTH


TYPE -B

UNIT NO.
02, 05

4BHK
UNIT FLOOR PLAN

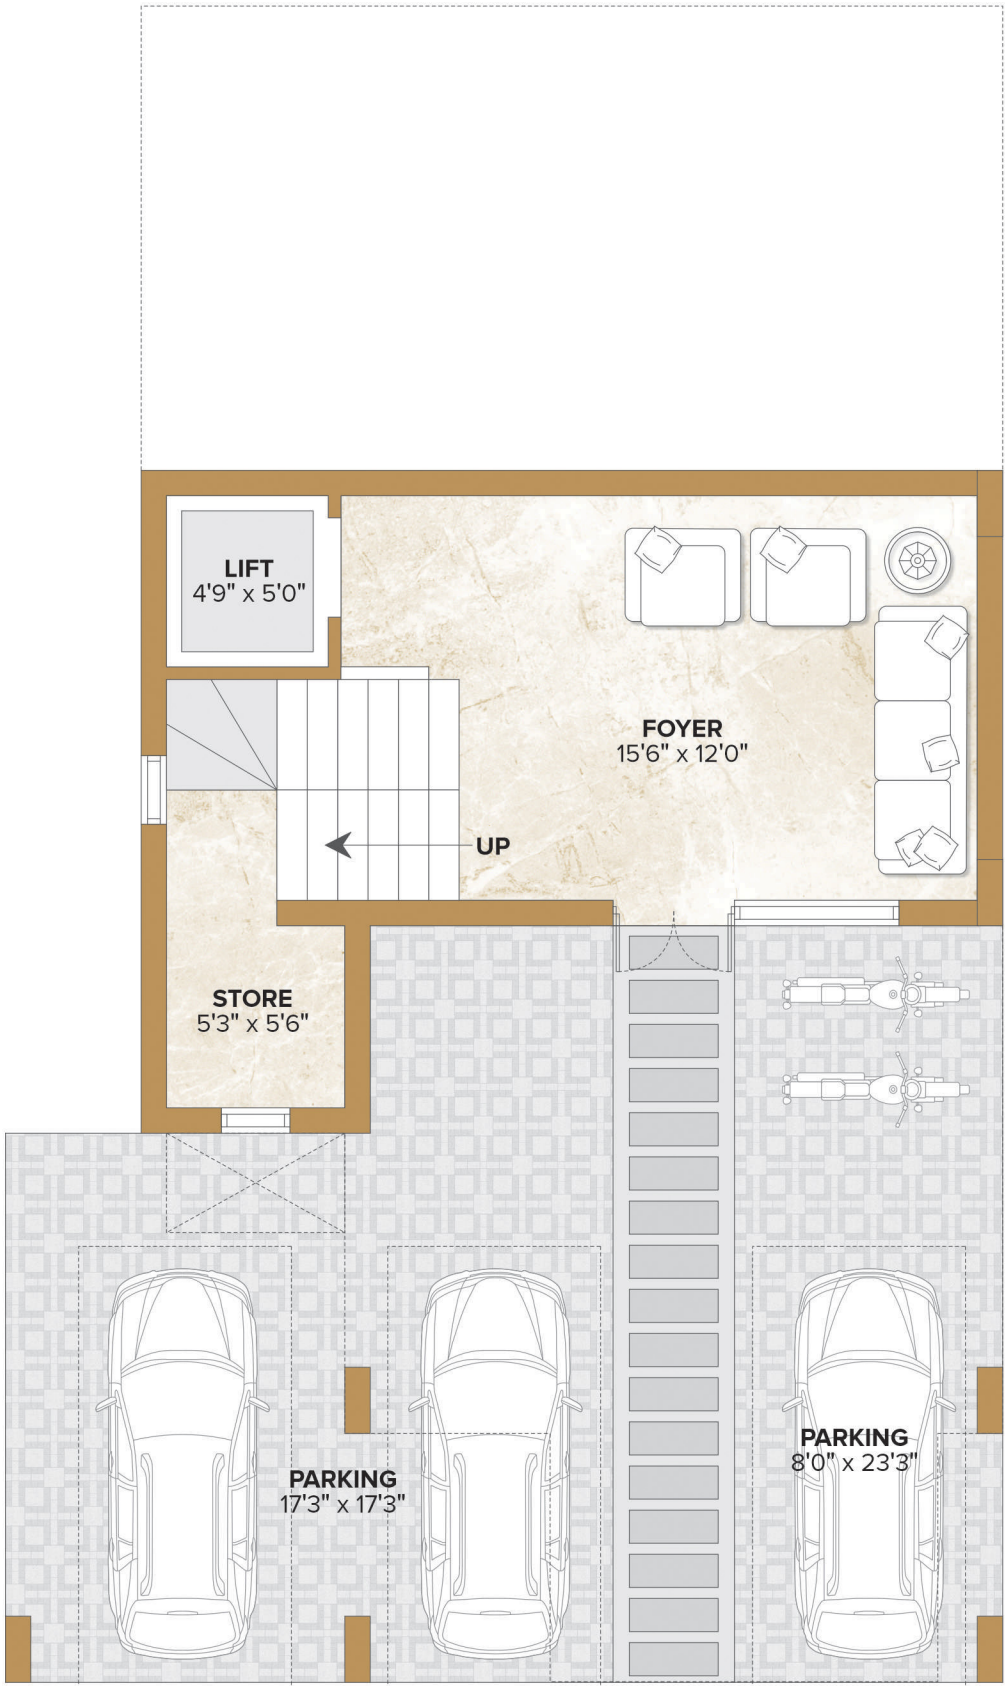

BASEMENT FLOOR

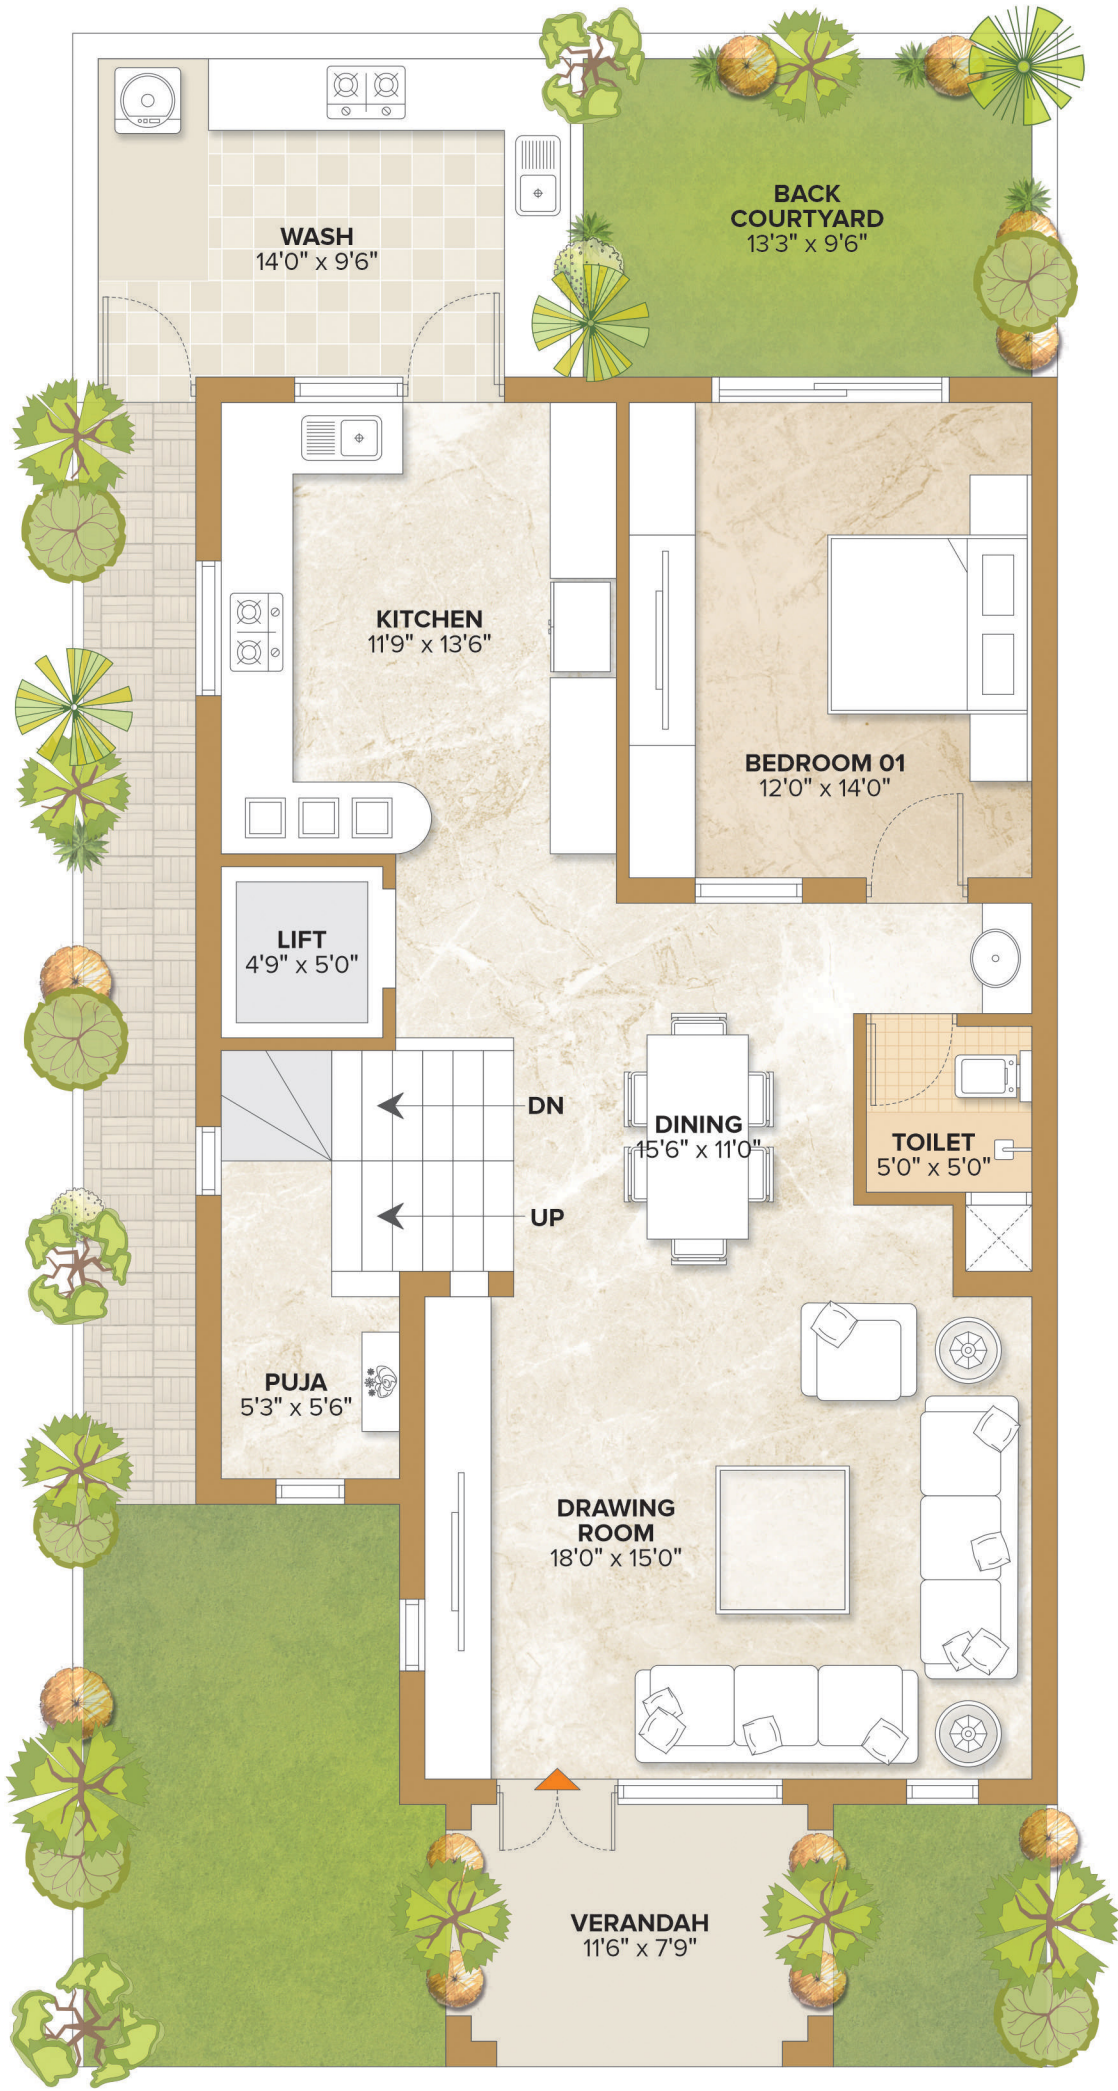


GROUND FLOOR

SAHAJANAND
VAIKUNTH


TYPE -B

UNIT NO.
02, 05

4BHK
UNIT FLOOR PLAN

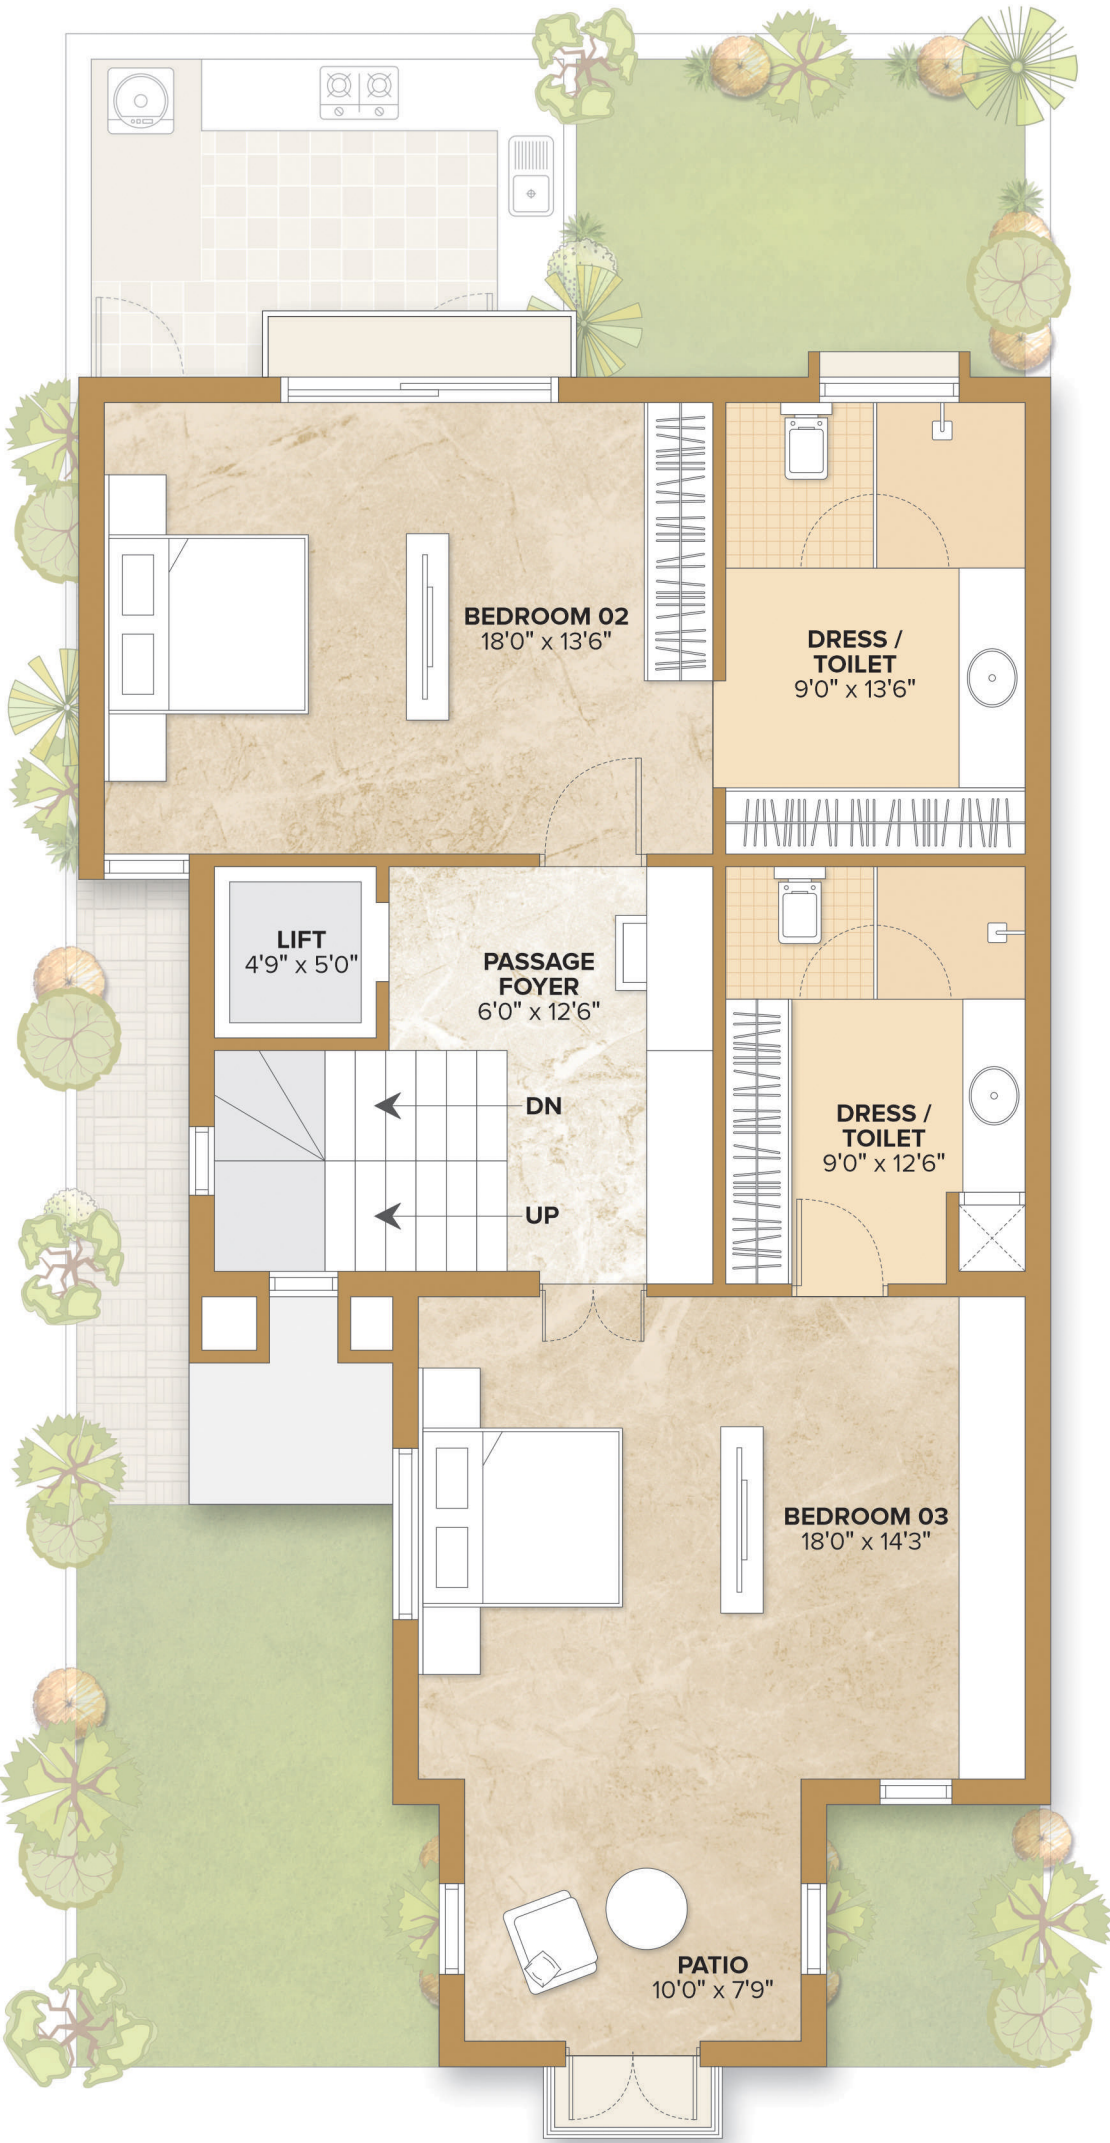

FIRST FLOOR

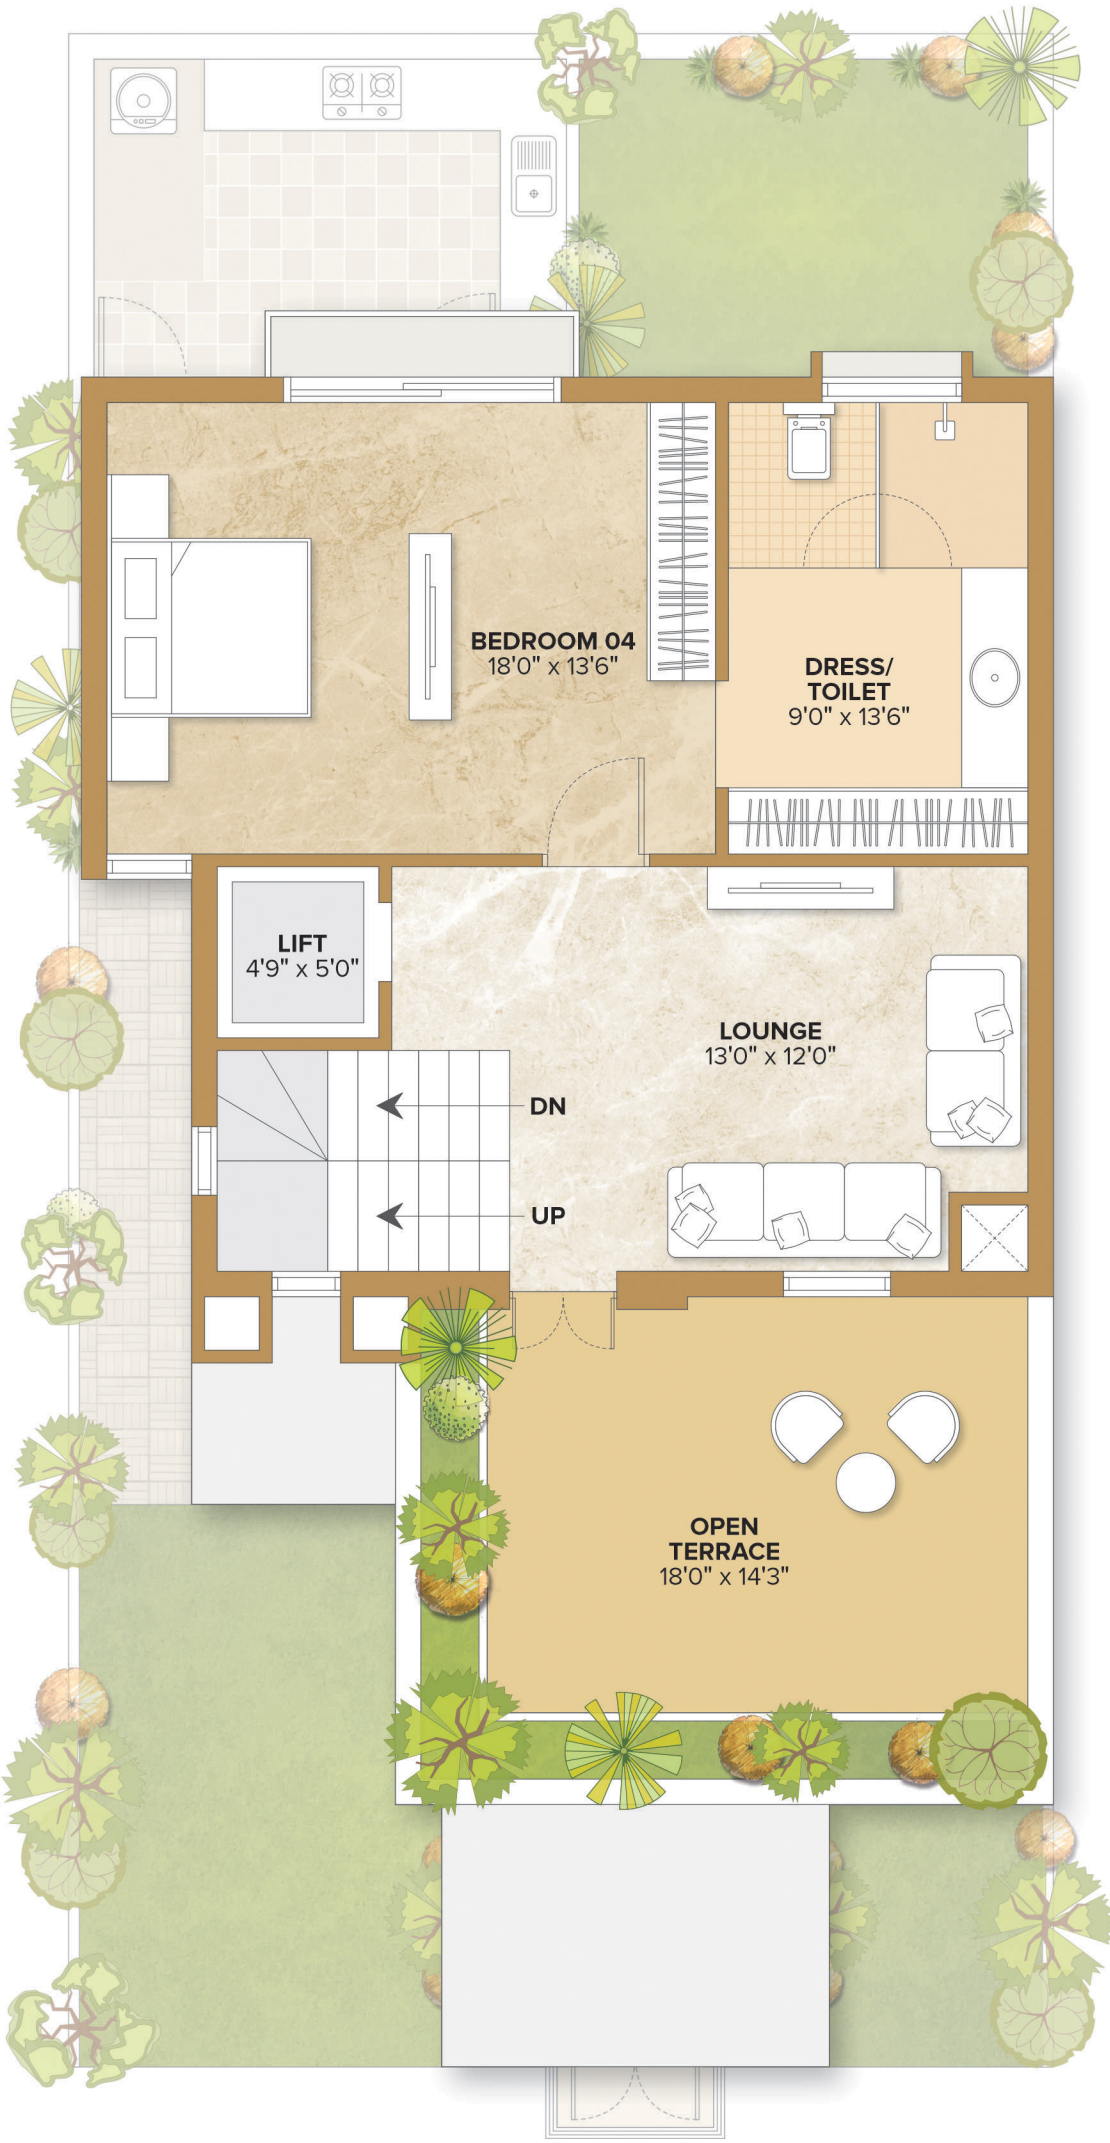


SECOND FLOOR

SAHAJANAND
VAIKUNTH


TYPE -C

UNIT NO.
01, 03, 04,
06, 07, 22

4BHK
UNIT FLOOR PLAN

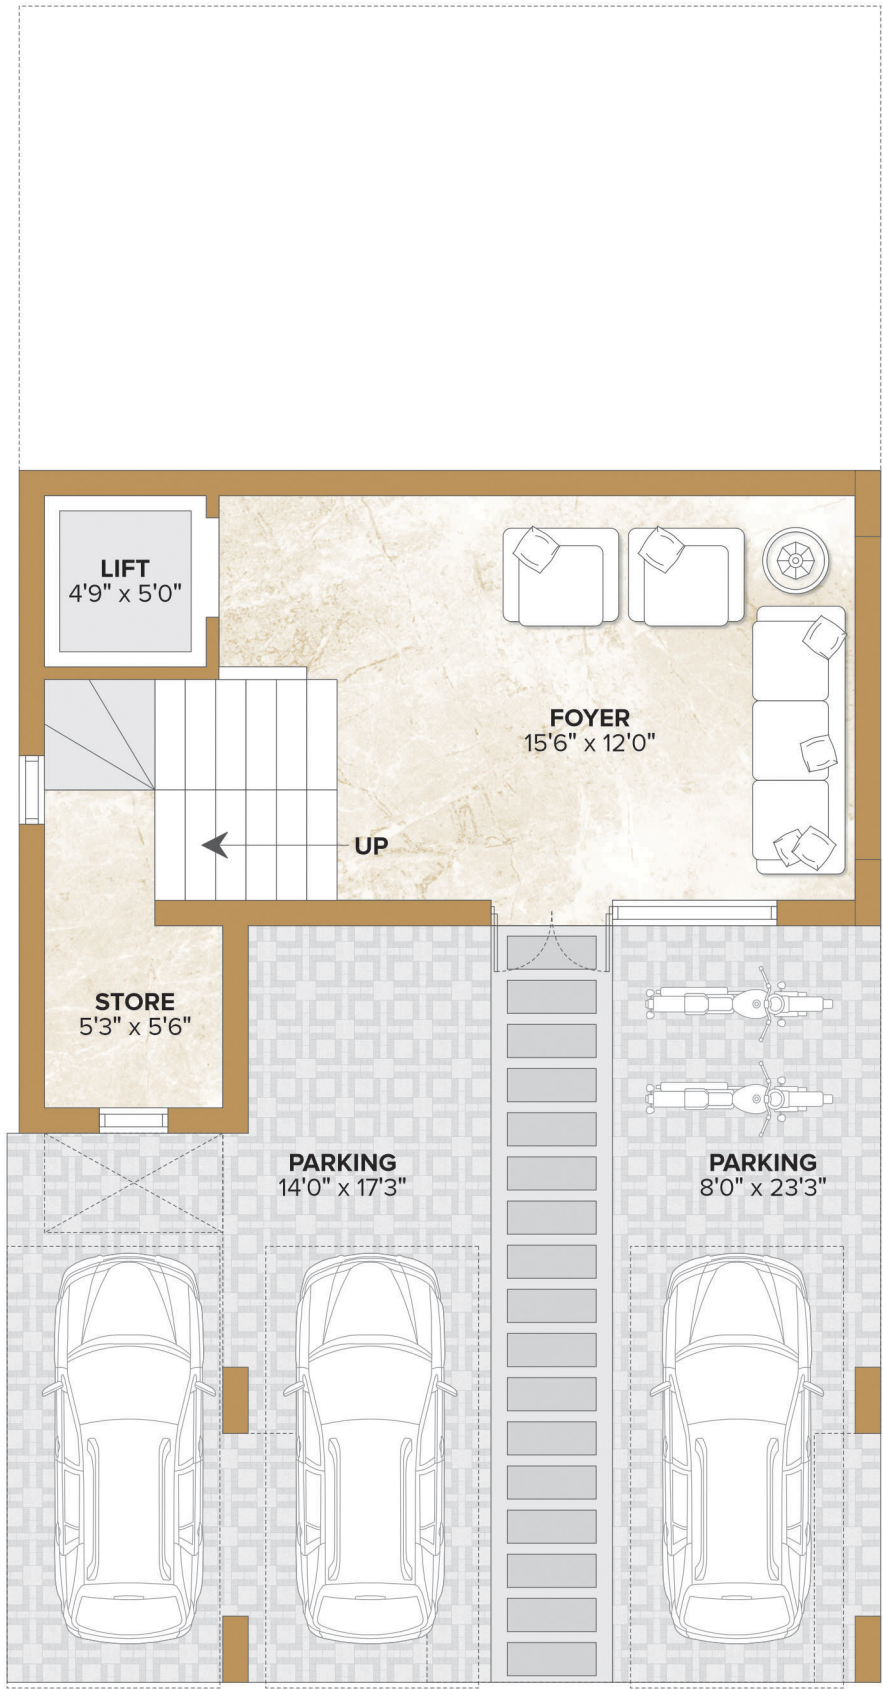

BASEMENT FLOOR

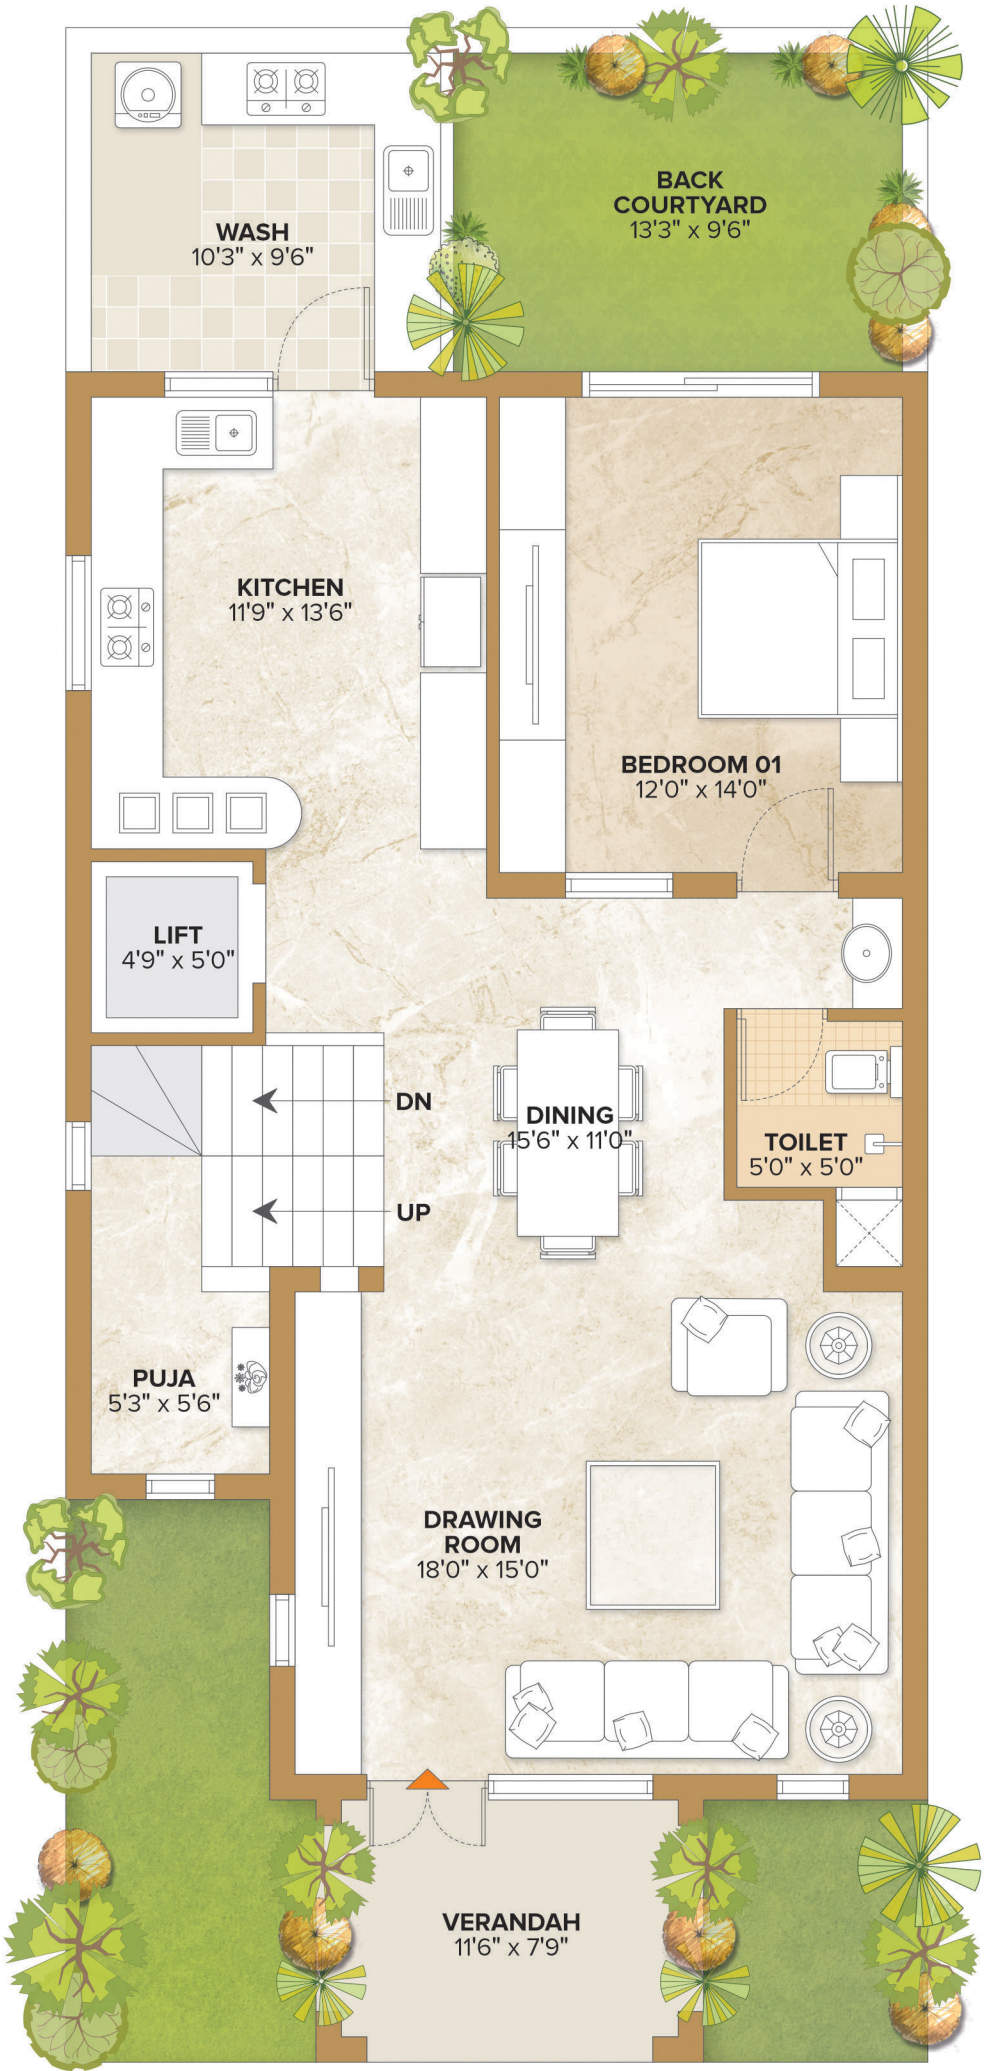


GROUND FLOOR

SAHAJANAND
VAIKUNTH


TYPE -C

UNIT NO.
01, 03, 04,
06, 07, 22

4BHK
UNIT FLOOR PLAN

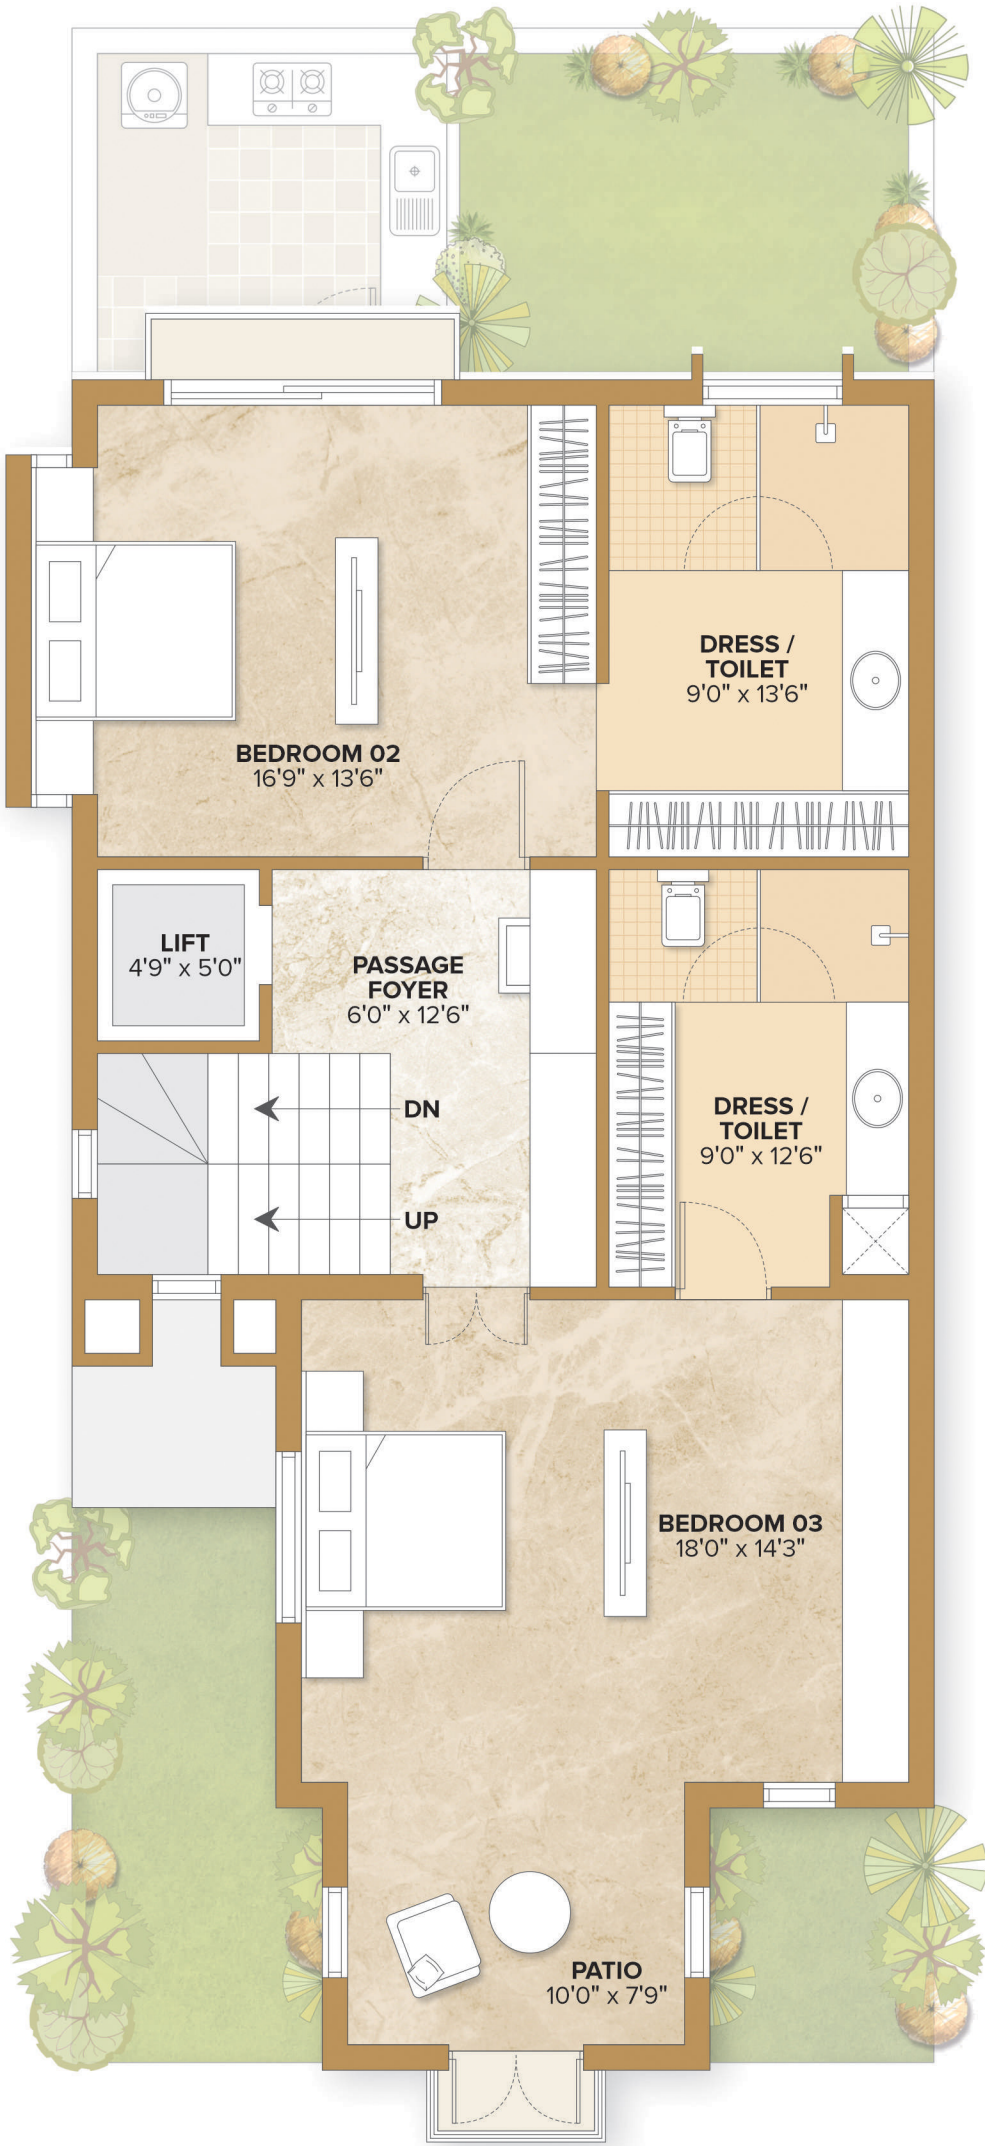

FIRST FLOOR

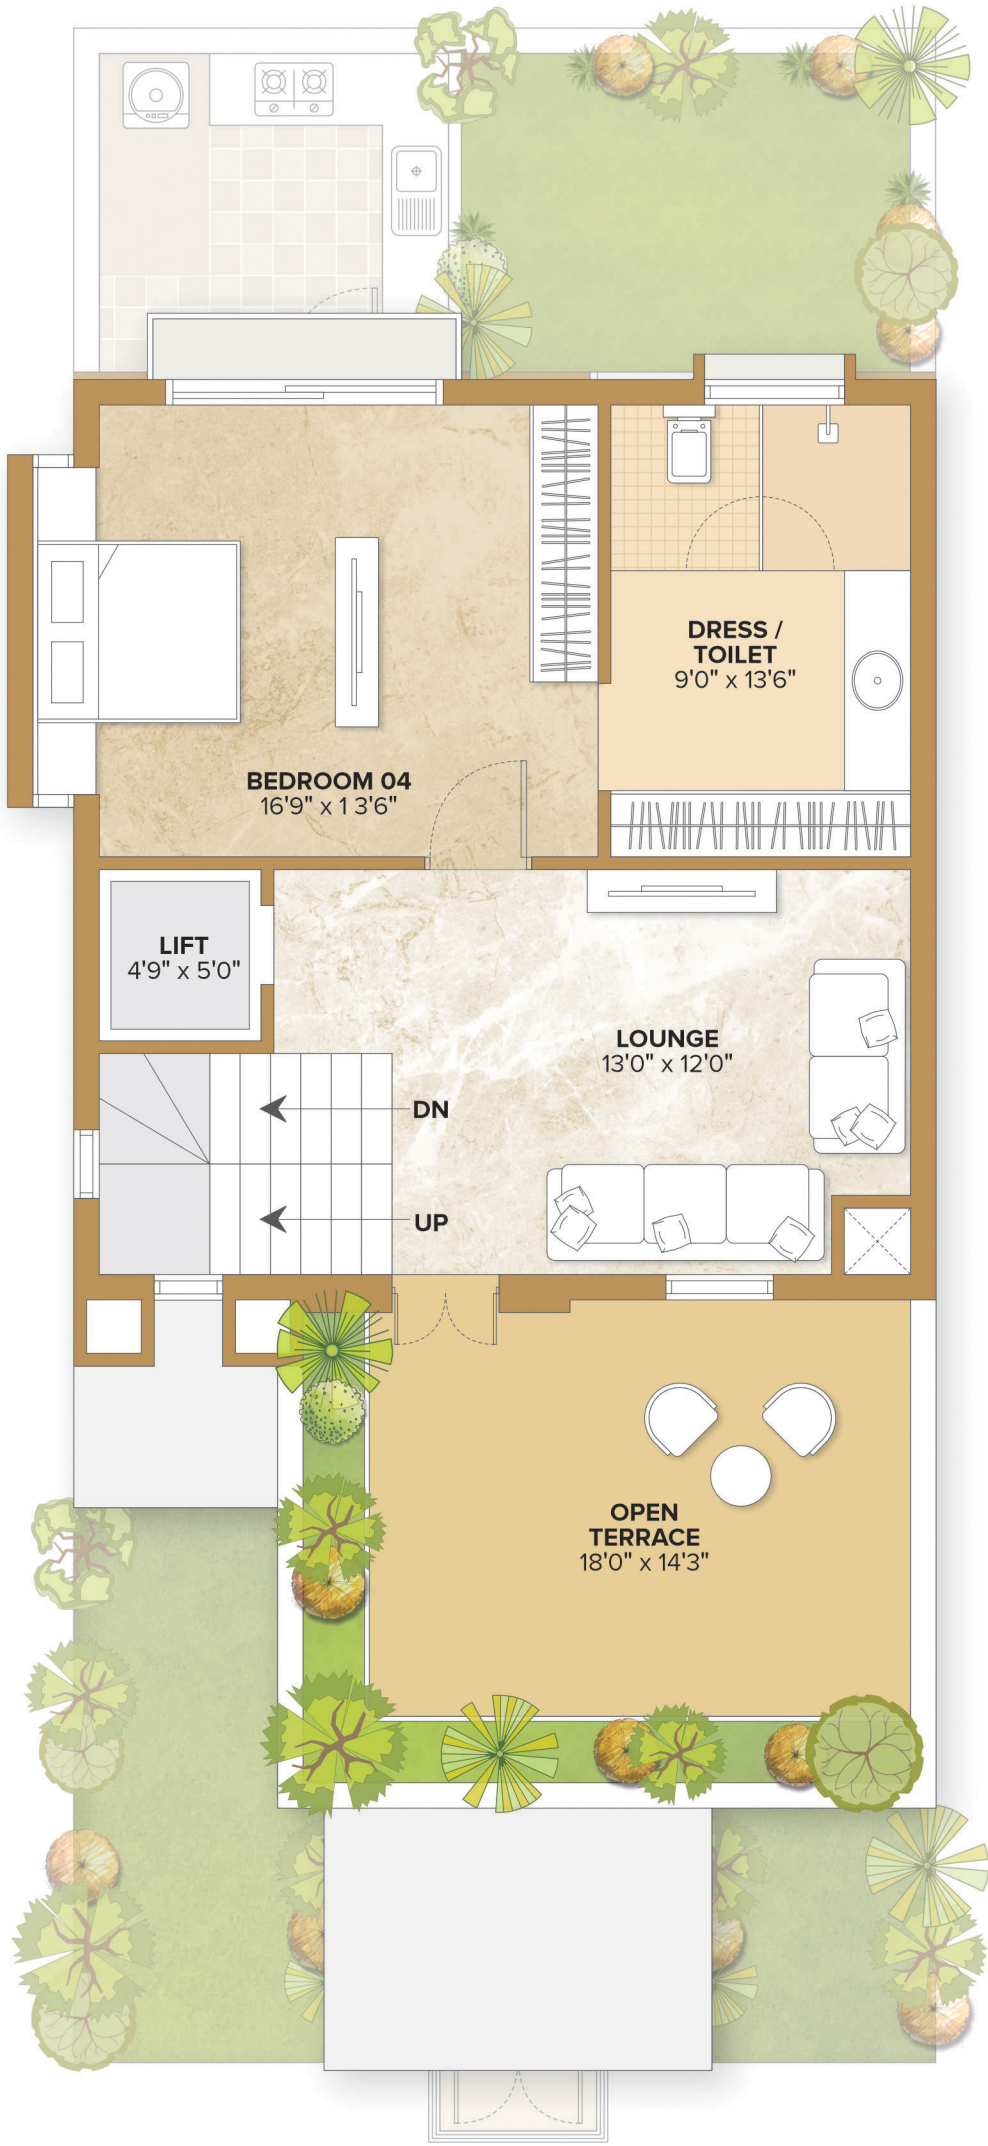


SECOND FLOOR

SAHAJANAND
VAIKUNTH

TYPE -D

UNIT NO.
16

4BHK
UNIT FLOOR PLAN

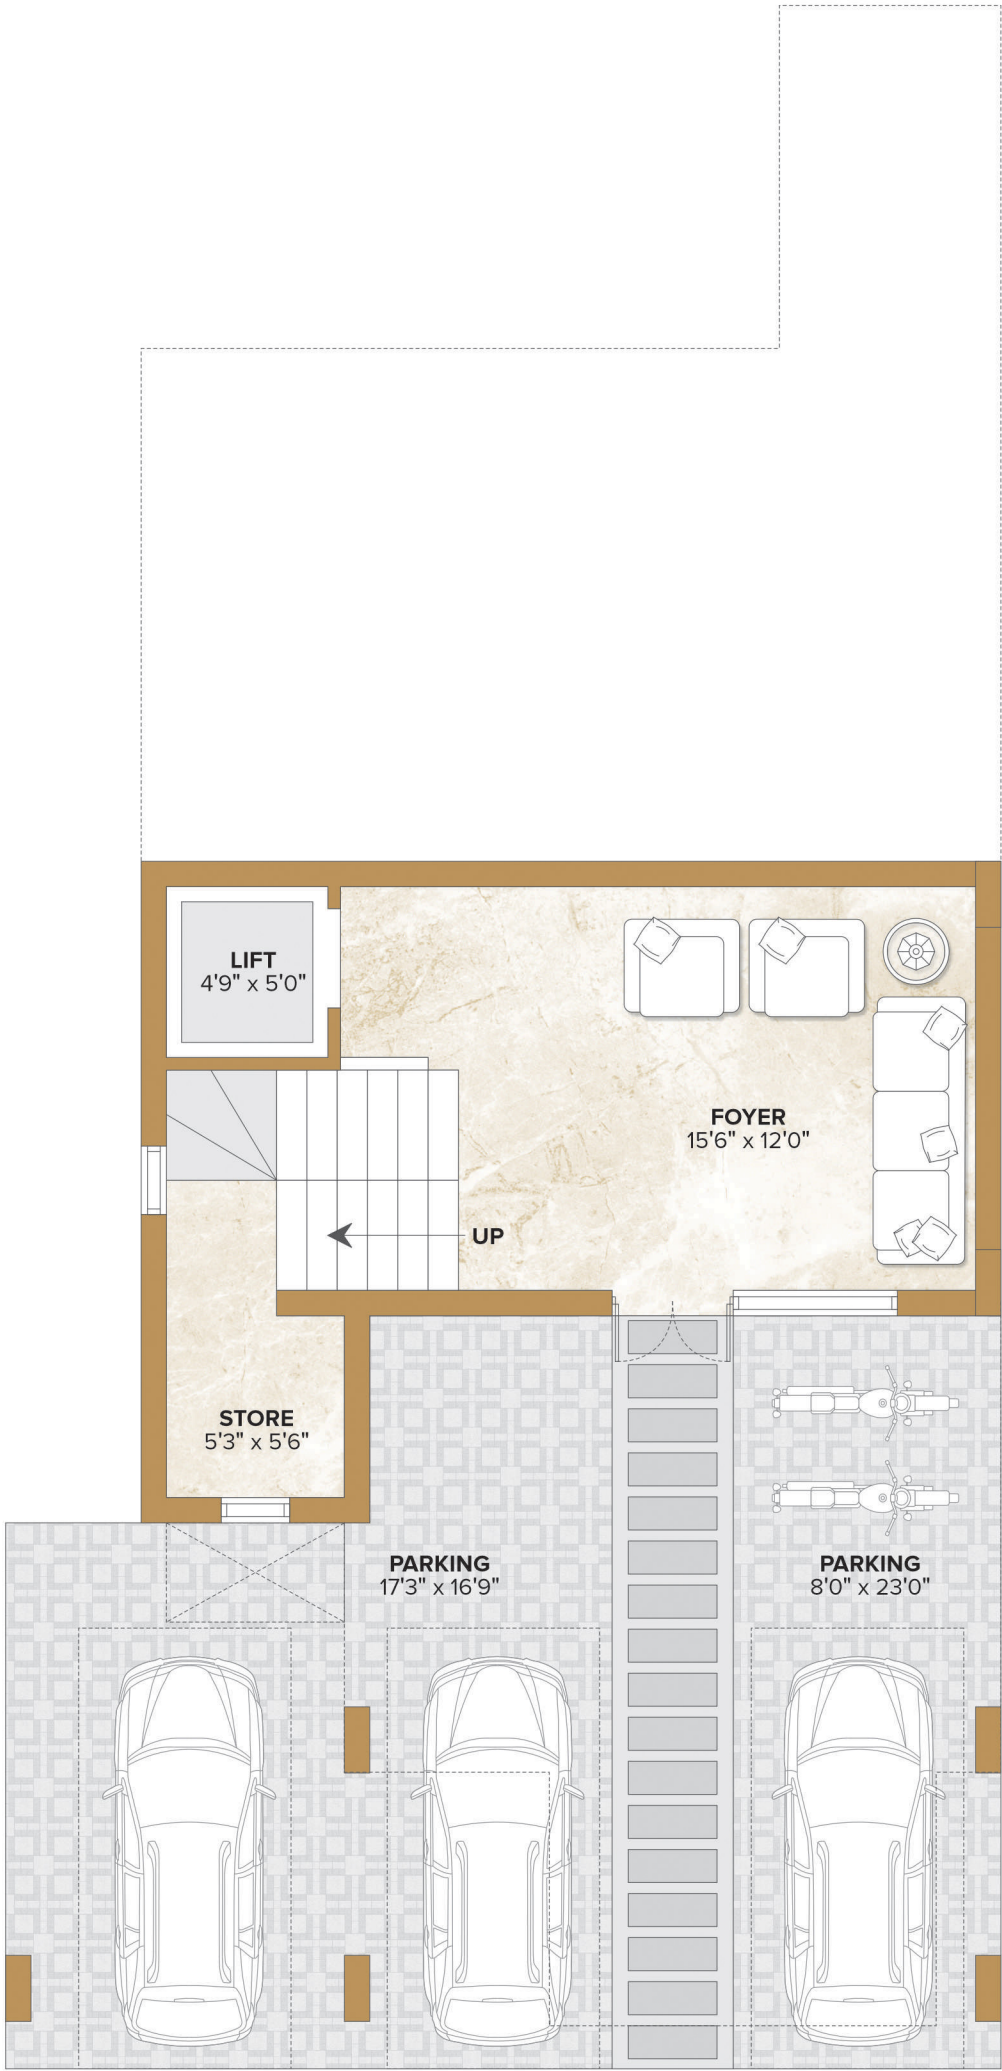

BASEMENT FLOOR




GROUND FLOOR

SAHAJANAND
VAIKUNTH


TYPE -D

UNIT NO.
16

4BHK
UNIT FLOOR PLAN

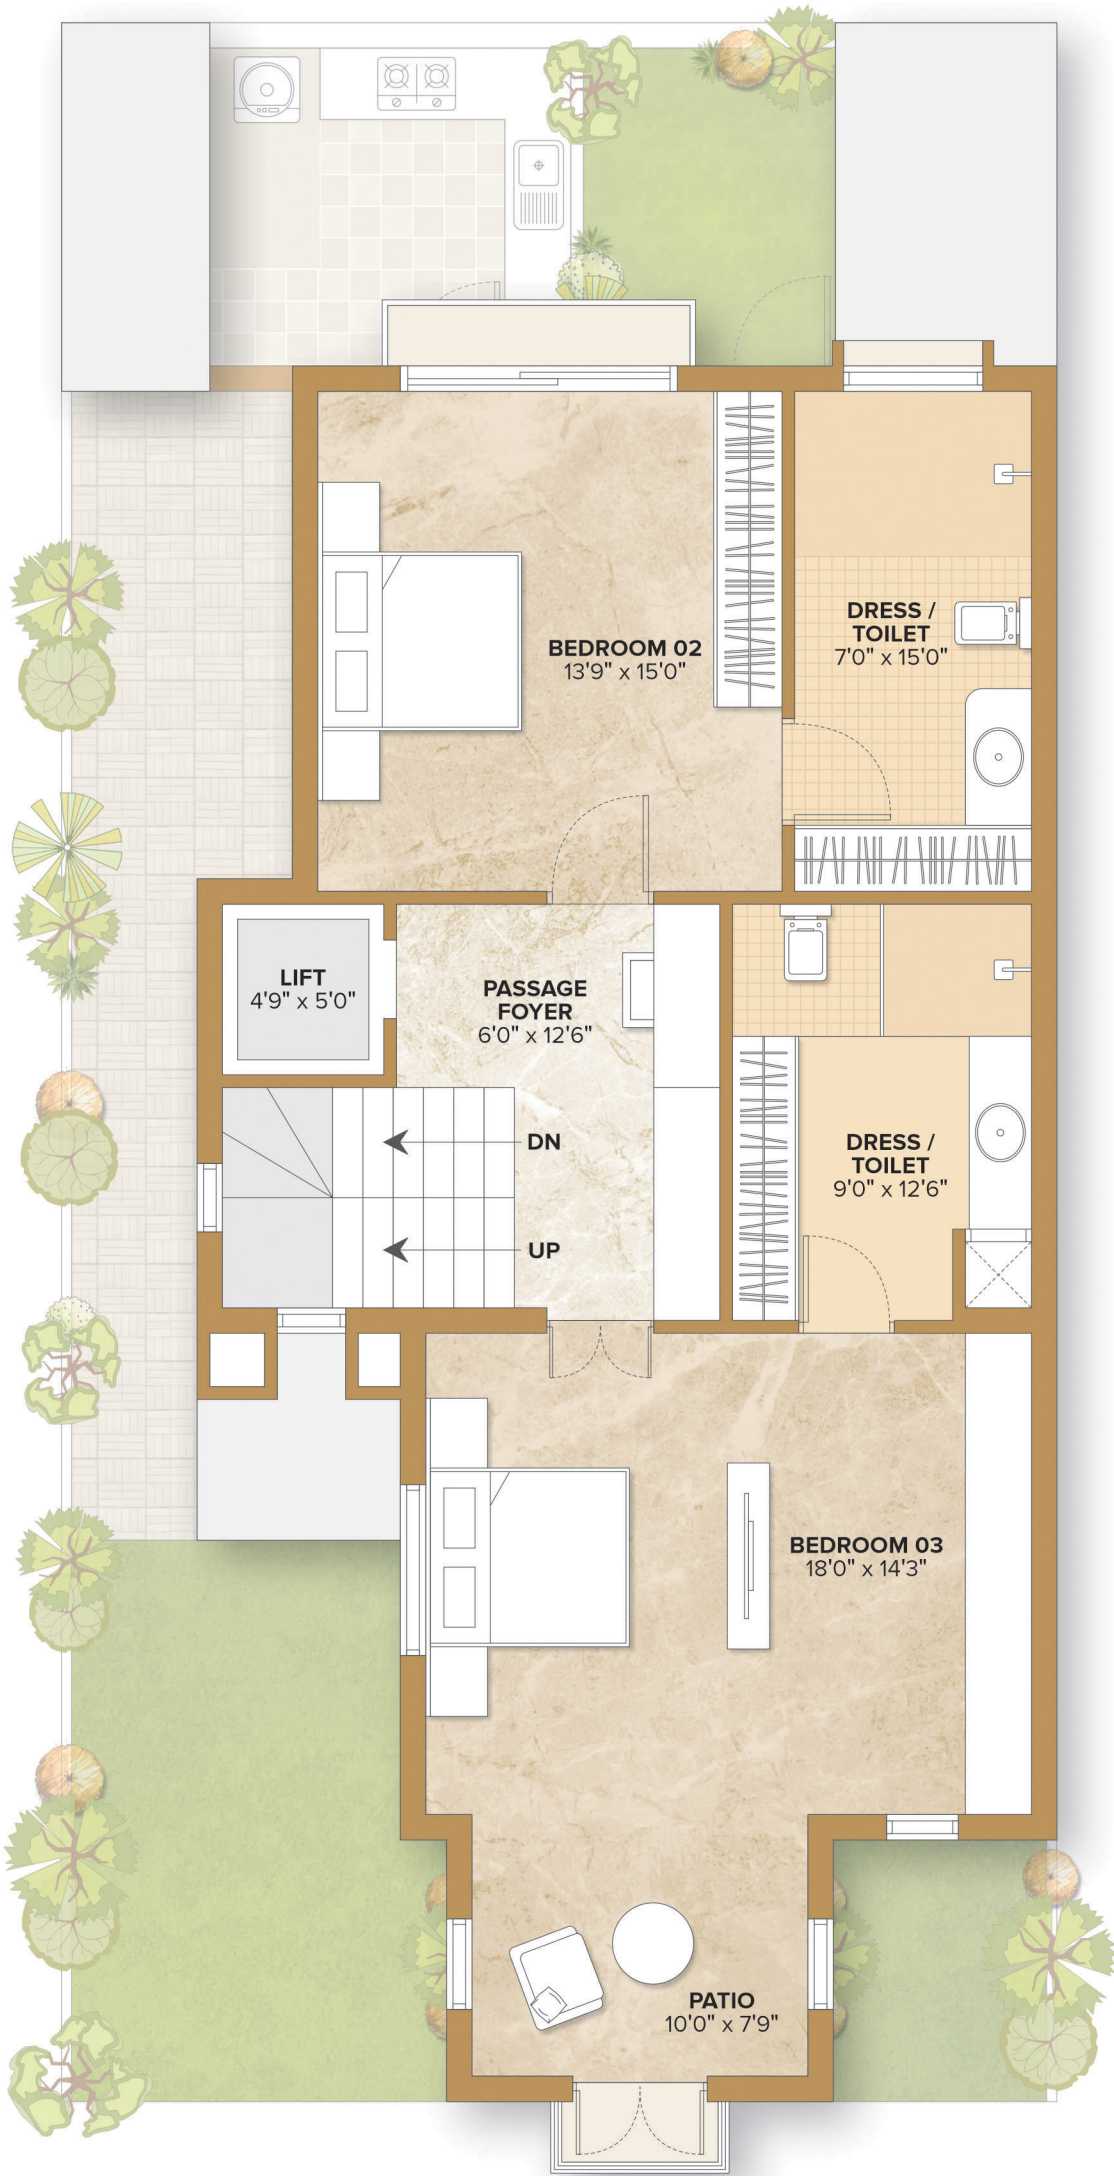

FIRST FLOOR

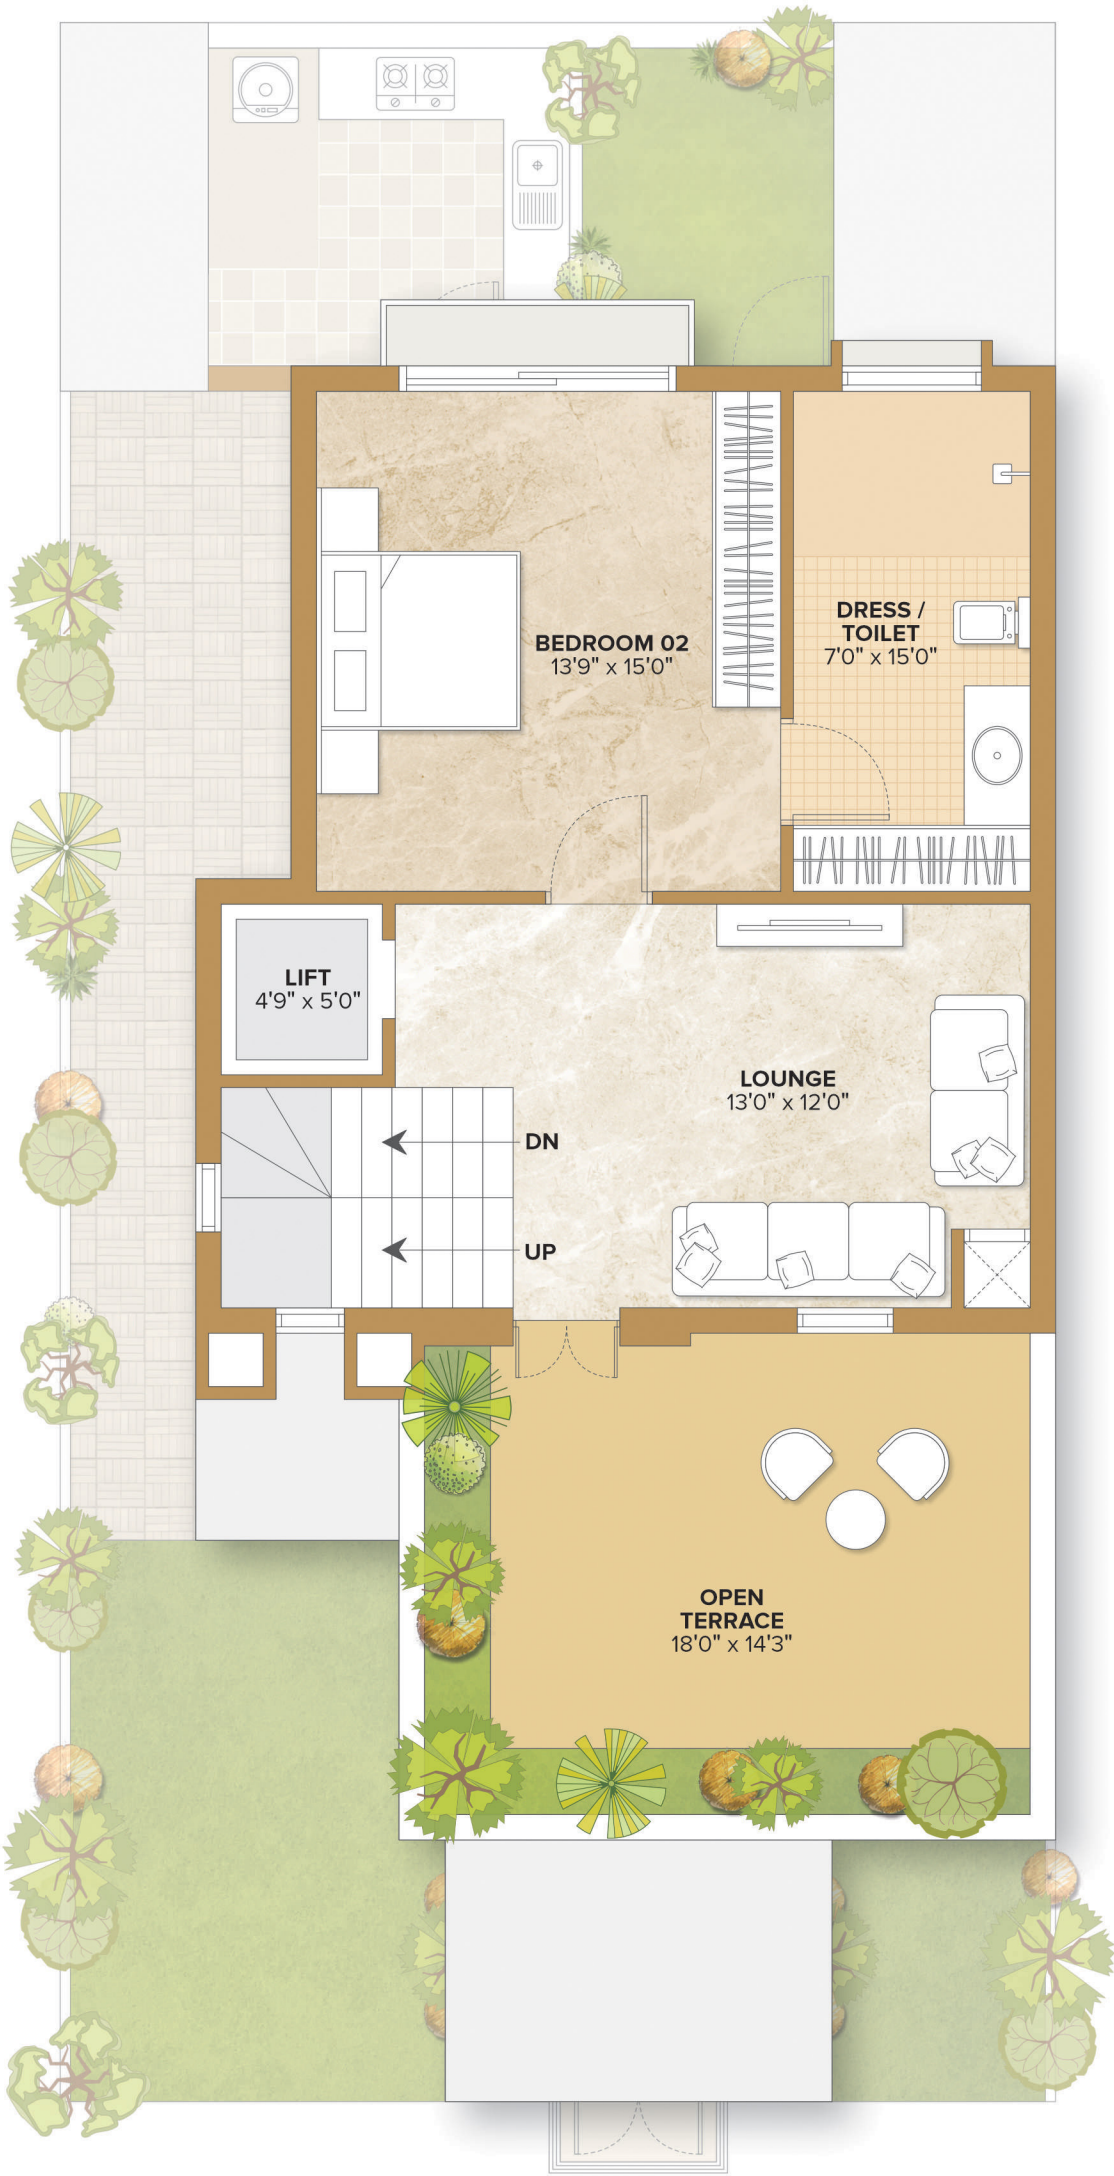

SECOND FLOOR